

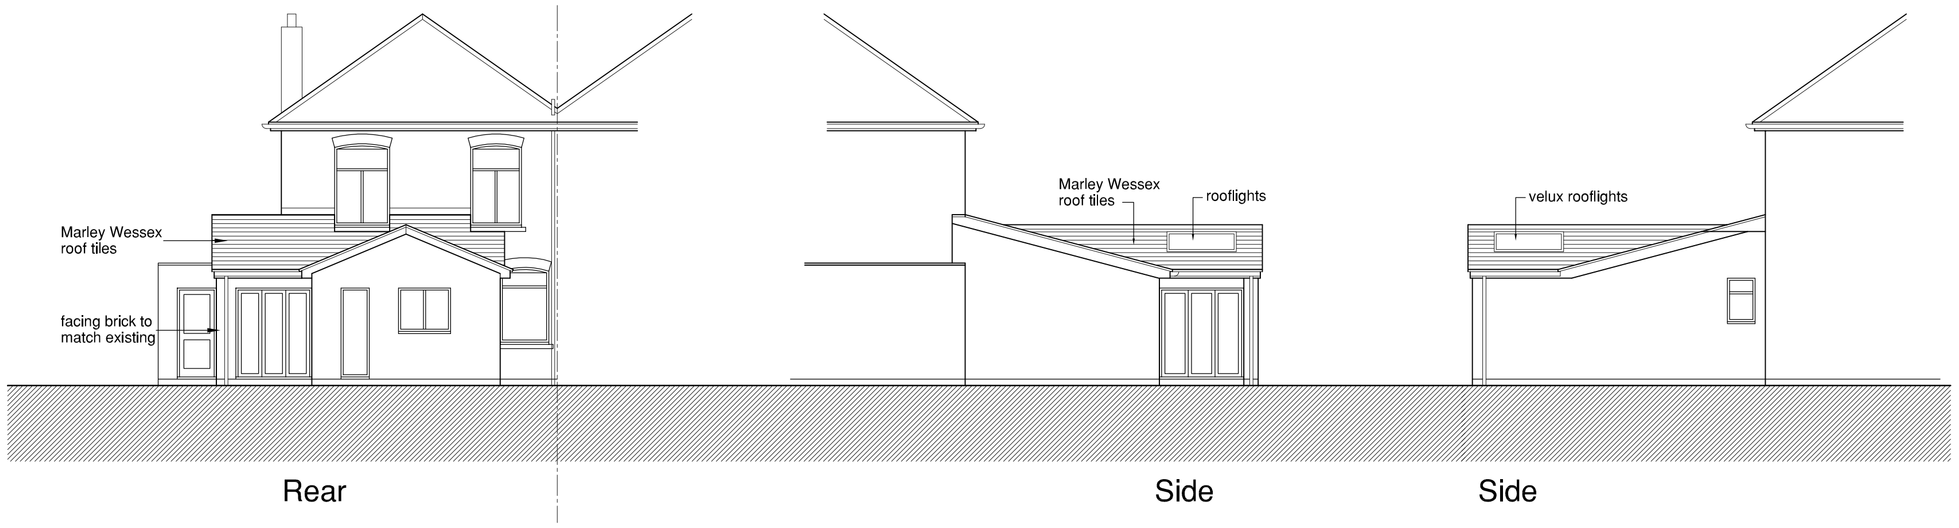


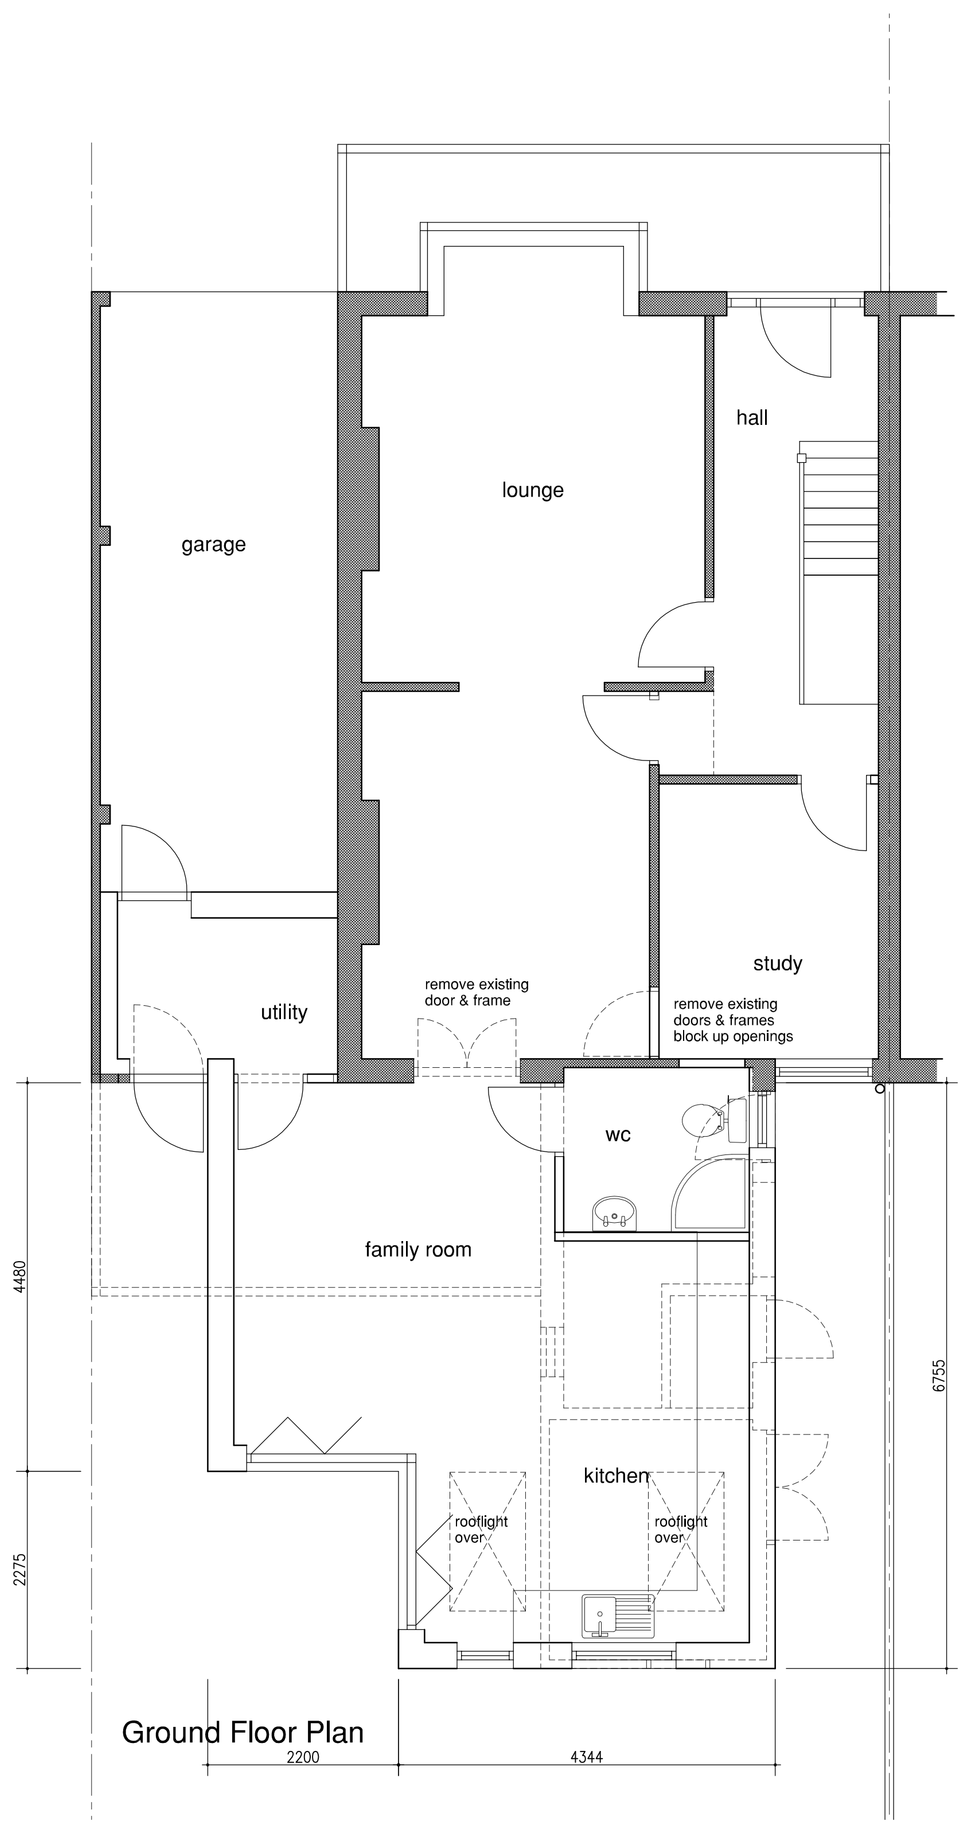

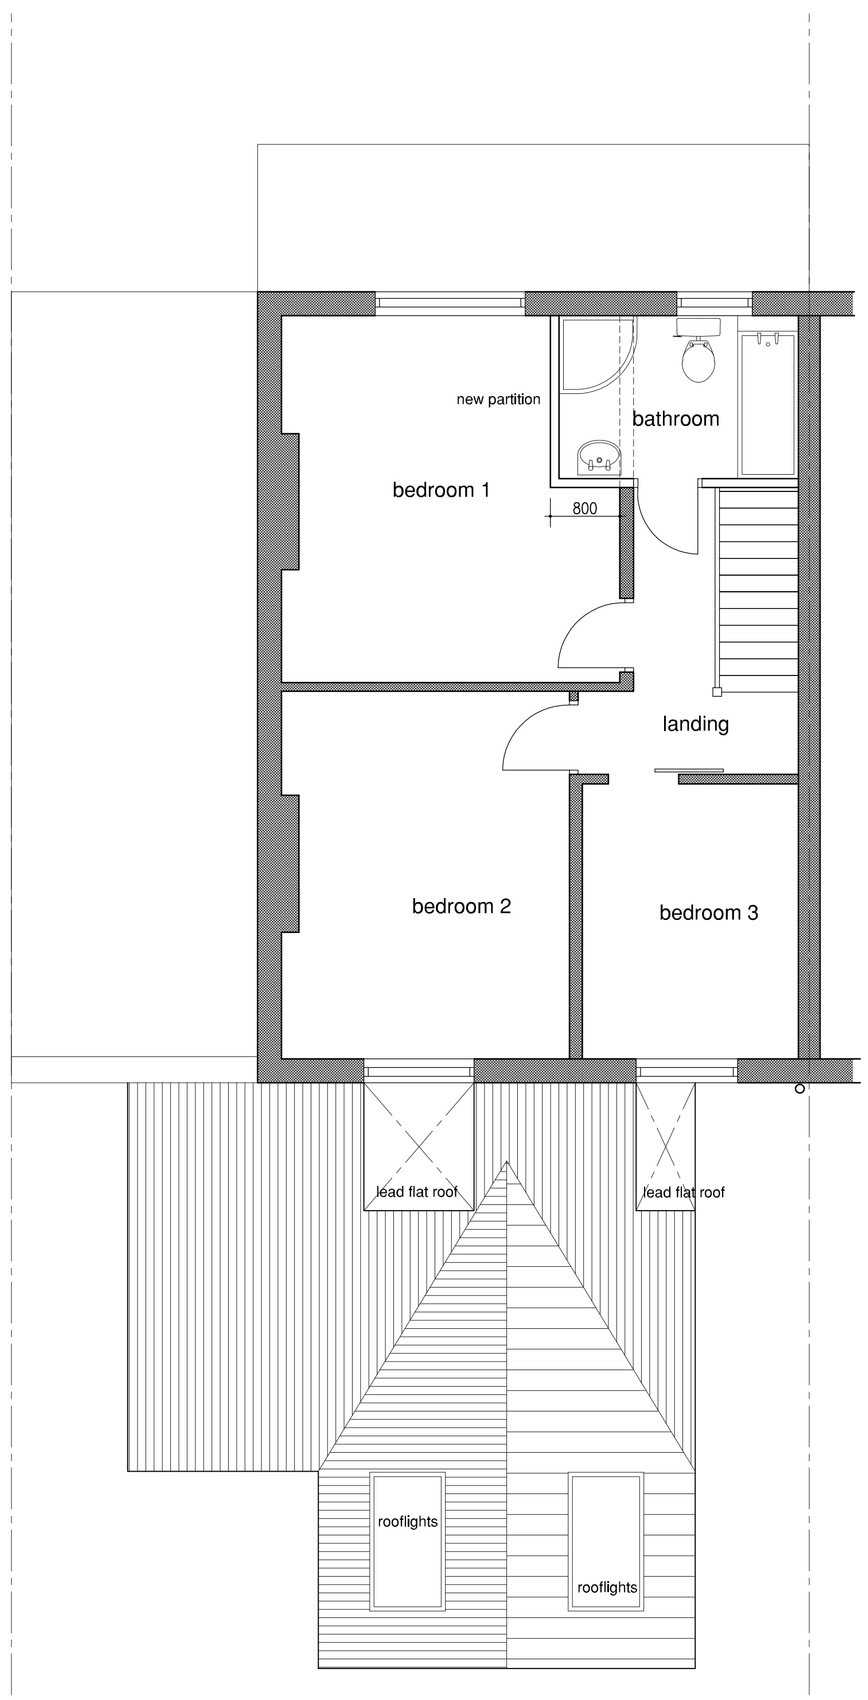

C	Rooflights shown on floor plan	mw 16.12.10	
B	Client comments	mw 10.12.10	
A	Elevations added	mw 08.12.10	Chk / Date
-	Original Issue		
Rev		Dwn / Date	Chk / Date

This drawing is copyright and must not be disclosed to third parties without permission
Scaled dimensions are not to be used for construction

4 Queensgate
Queens Road
Fareham
Hampshire
PO16 0NW

Tel: 01329 288911
Fax: 01329 221913
E-mail: admin@m2architecture.com

m2 architecture
architectural technologist

PROJECT

Proposed Alterations to
11 Beechworth Road
Havant

CLIENT

Mr & Mrs Davies

DRAWING TITLE

Plans, Elevations

PROJECT NO.	DRAWING NO.	REV.	SCALE
10032	100	C	1:100 1:50