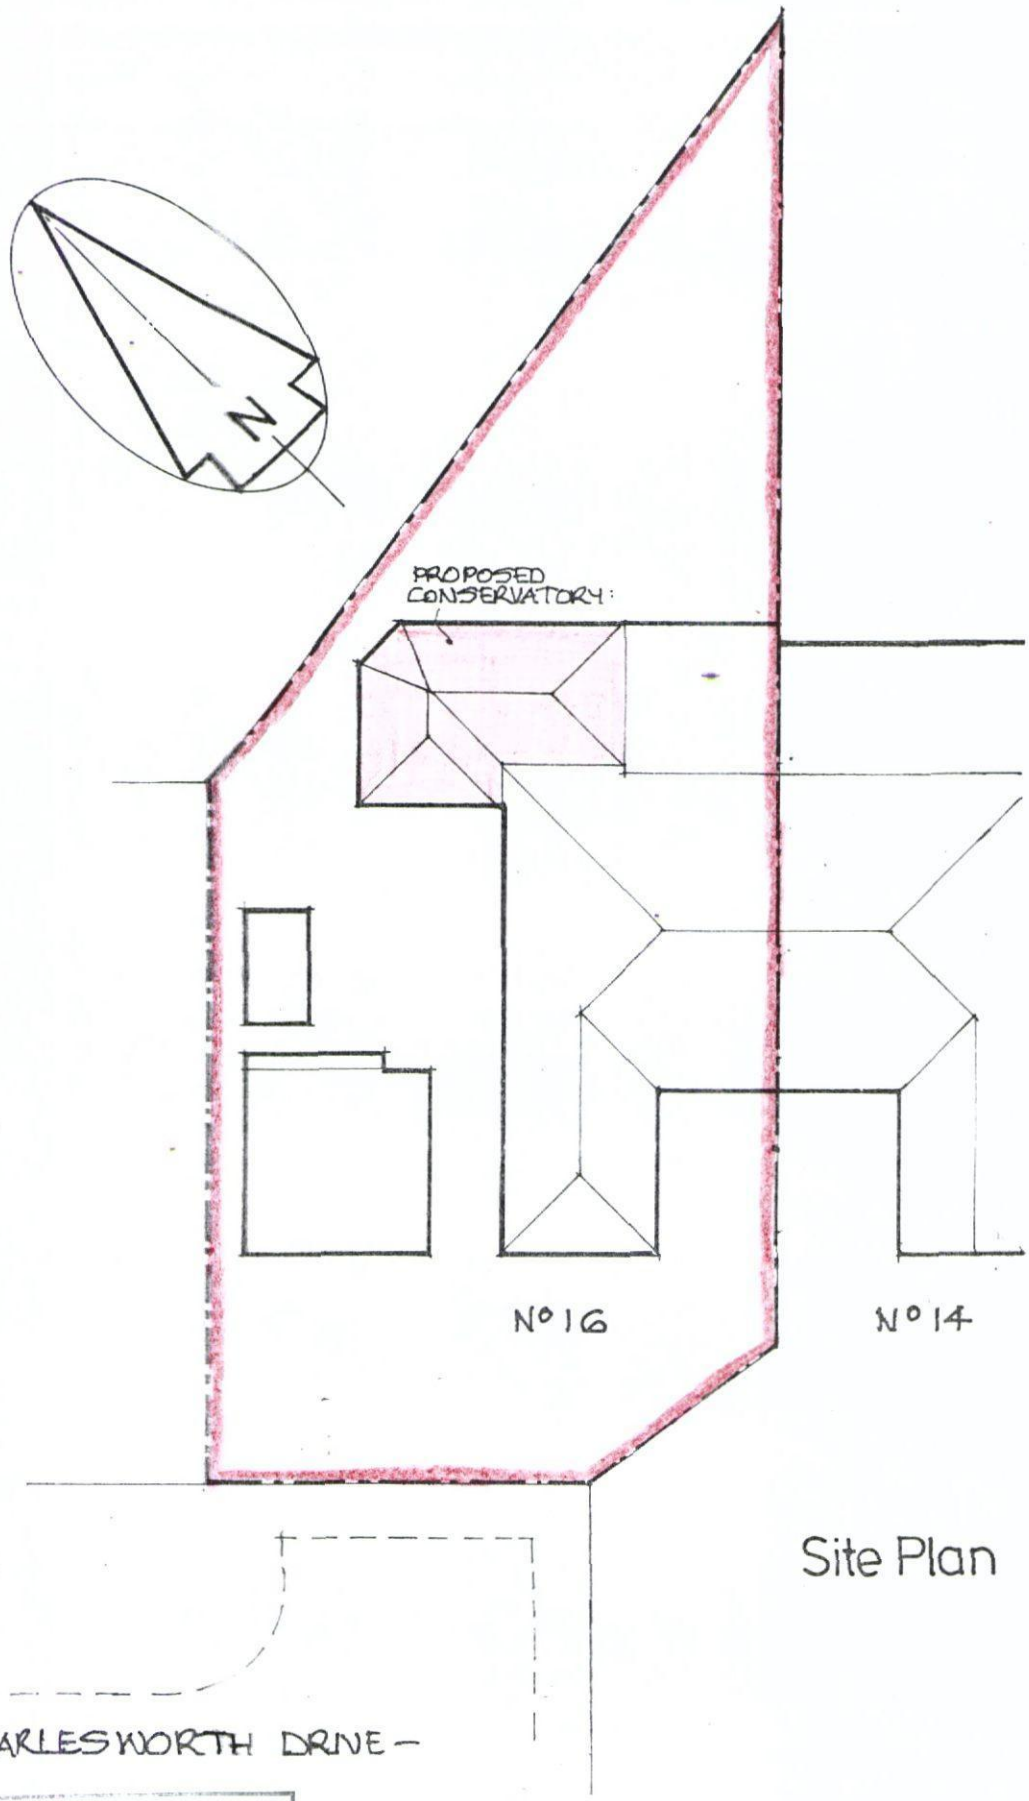

Site Plan

MAIDSTONE BOROUGH COUNCIL
0 JAN 2012
RECEIVED

PROPOSED CONSERVATORY,
16 CHARLESWORTH DRIVE, WATERLOOVILLE.
Drg nº 04 Scale 1:200 October 2011