PERMIT

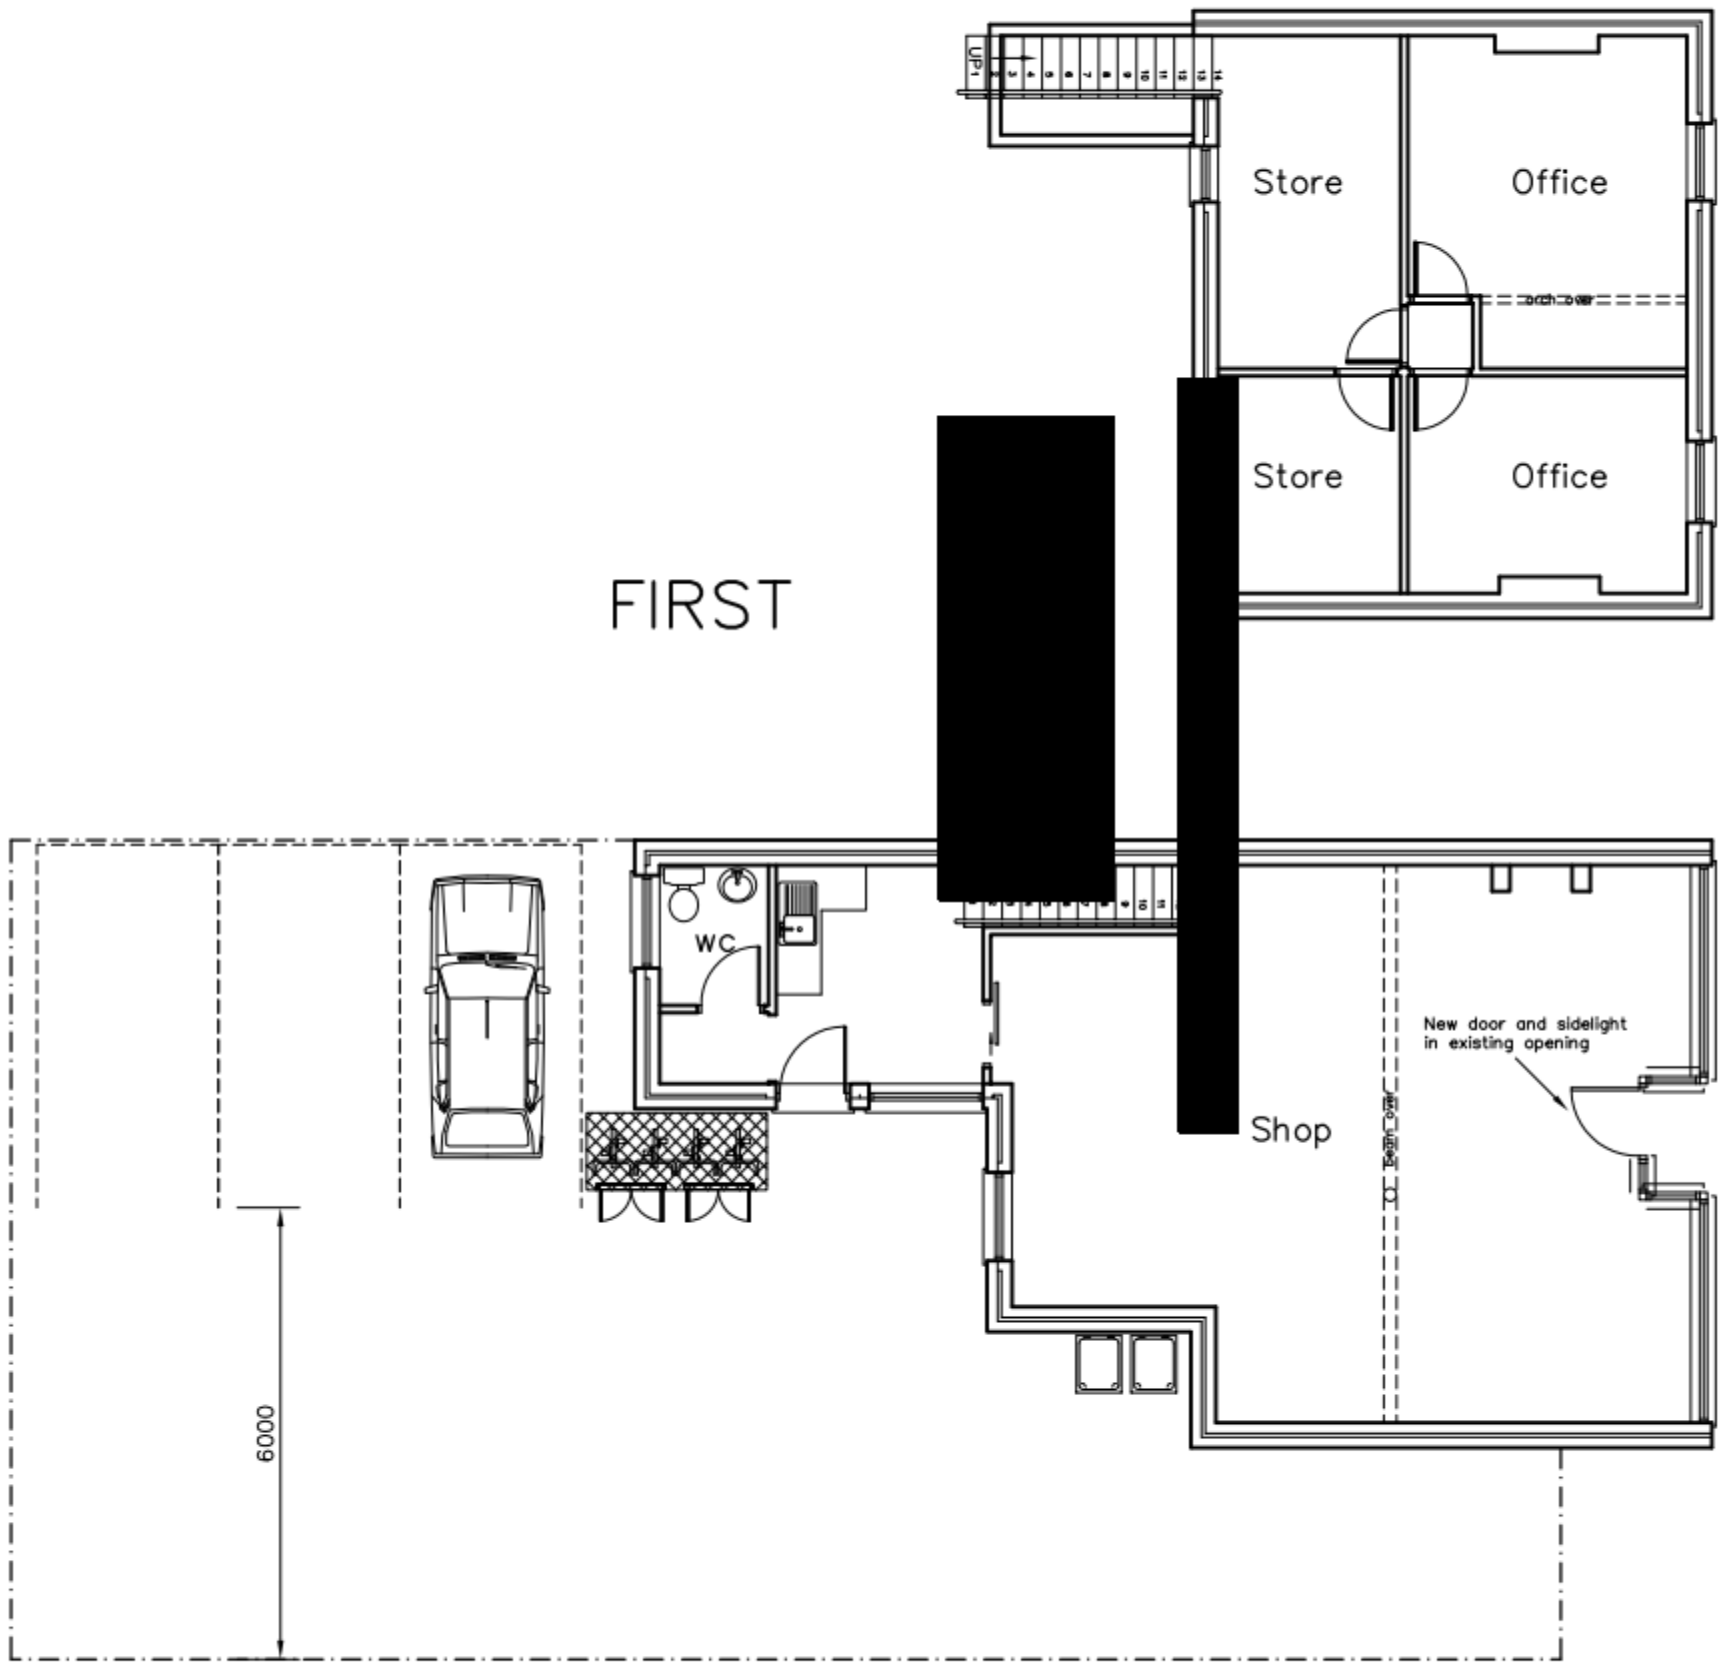

N

77 London Road
Waterlooville

Proposal Plan

Martin Critchley
Consultants Ltd.
First Floor, 7 North Street
Havant, Hampshire, PO9 1PW
023 92 474 919
critchleyarchitect@hotmail.com

Scale A1 = 1:50, A3 = 1:100
Date 14/12/10
Drawn ALB

Revisions

A. Client amendments. 22/12/10

1048–301 A

metres 10 20 30