
PROPOSED GARAGE CONVERSION AND ADDITIONS.
THE SHAMBLES, SELSMORE ROAD, HAYLING ISLAND, HANTS.
FOR MR S. DYMOCK.

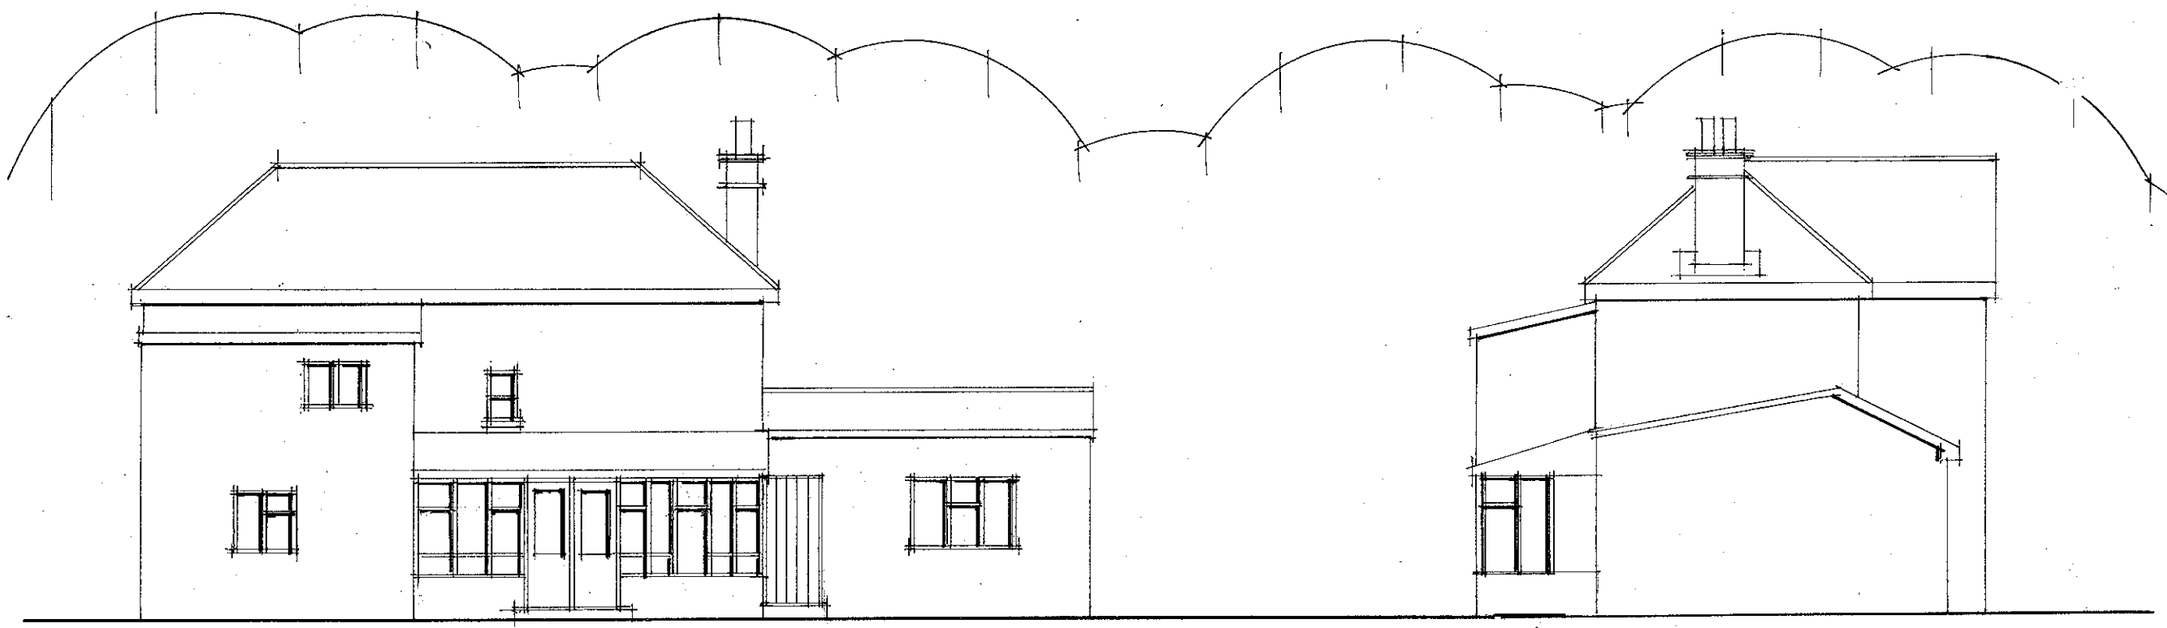

rear

side



front

EXISTING ELEVATIONS.

PETER J. WALKER MRICS
CHARTERED SURVEYOR
182 SEAFRONT, HAYLING ISLAND, HANTS
PO11 9 AN

TEL: 02392 467571

date oct 2011
scale 1:100