




PROPOSED EAST ELEVATION - SIDE : SCALE 1:100 @ A3

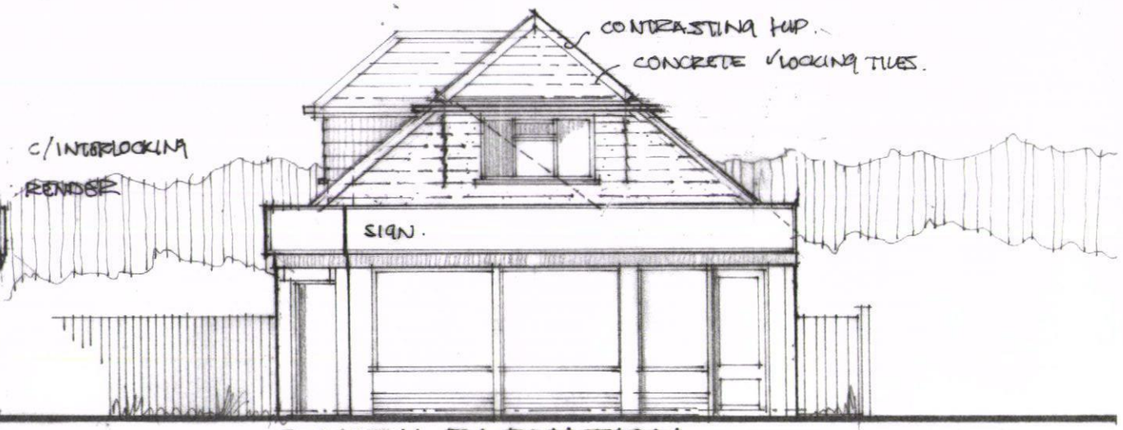

SOUTH ELEVATION

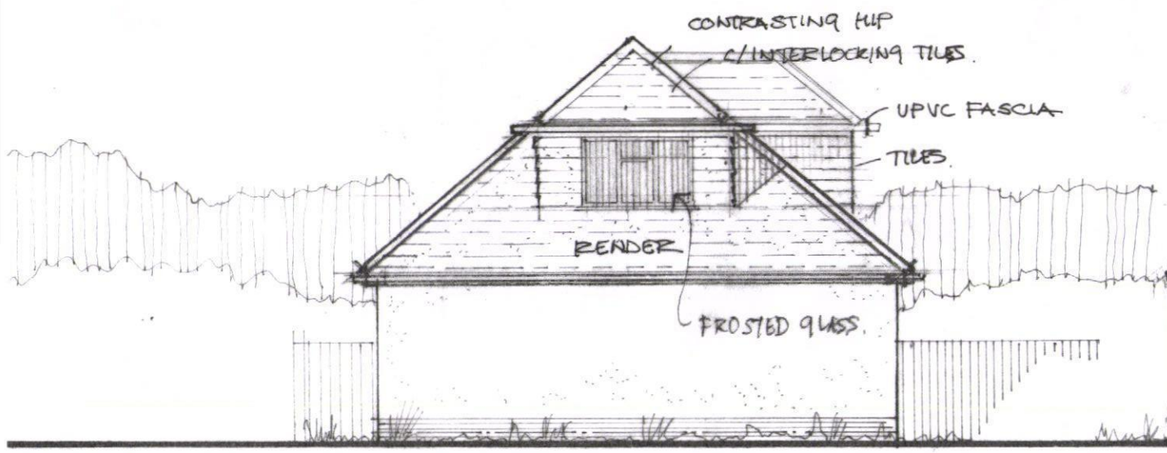

NORTH ELEVATION

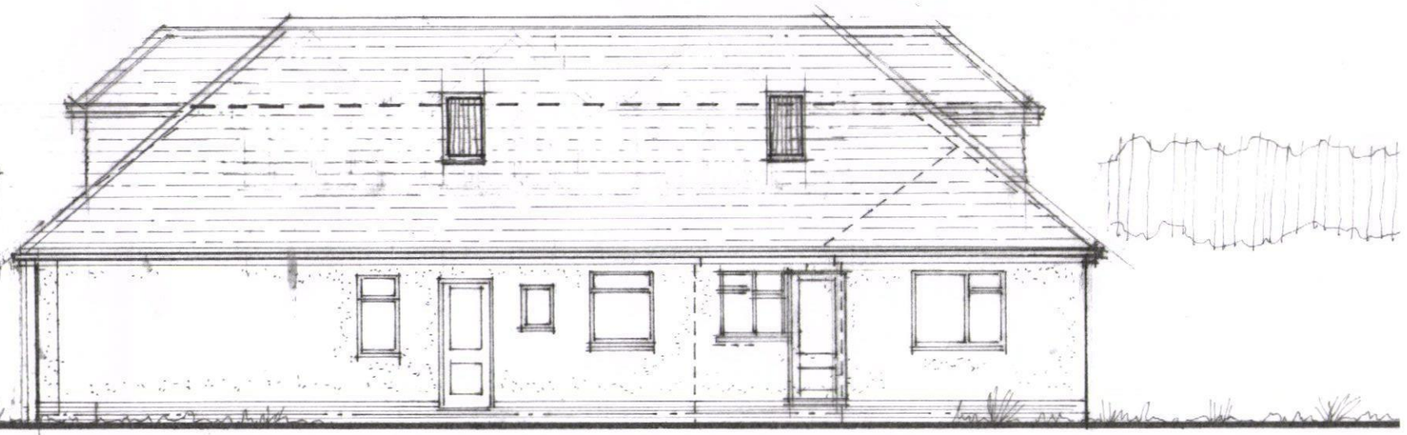

EAST ELEVATION

REVISION A : DORMERS REMOVED FROM EAST ELEVATION
12/12/2011 FOLLOWING DISCUSSION WITH CASE OFFICER.
HIPS ADDED - GABLES REMOVED.

Mr Kanapatat ppllat
Charlies Farm Stores,
35 Sandy Point Road,
Hayling Island,
Hampshire. PO11 9RR.

Our ref: Y9111 / VA / LIR.

HAVANT BOROUGH COUNCIL
13 DEC 2011
RECEIVED

Architectural Planning limited.
Buildinging Designers & Surveyors
1A Nutbourne Road, Hayling Island.
Hants. PO119RT.

PROPOSED ALTERATIONS AND IMPROVEMENTS TO CHARLIES FARM STORES, SANDY POINT ROAD, HAYLING ISLAND. PROPOSED ELEVATIONS.
Scale 1: 100 @ A3. JULY 2011: 9013-09.