


PERMIT

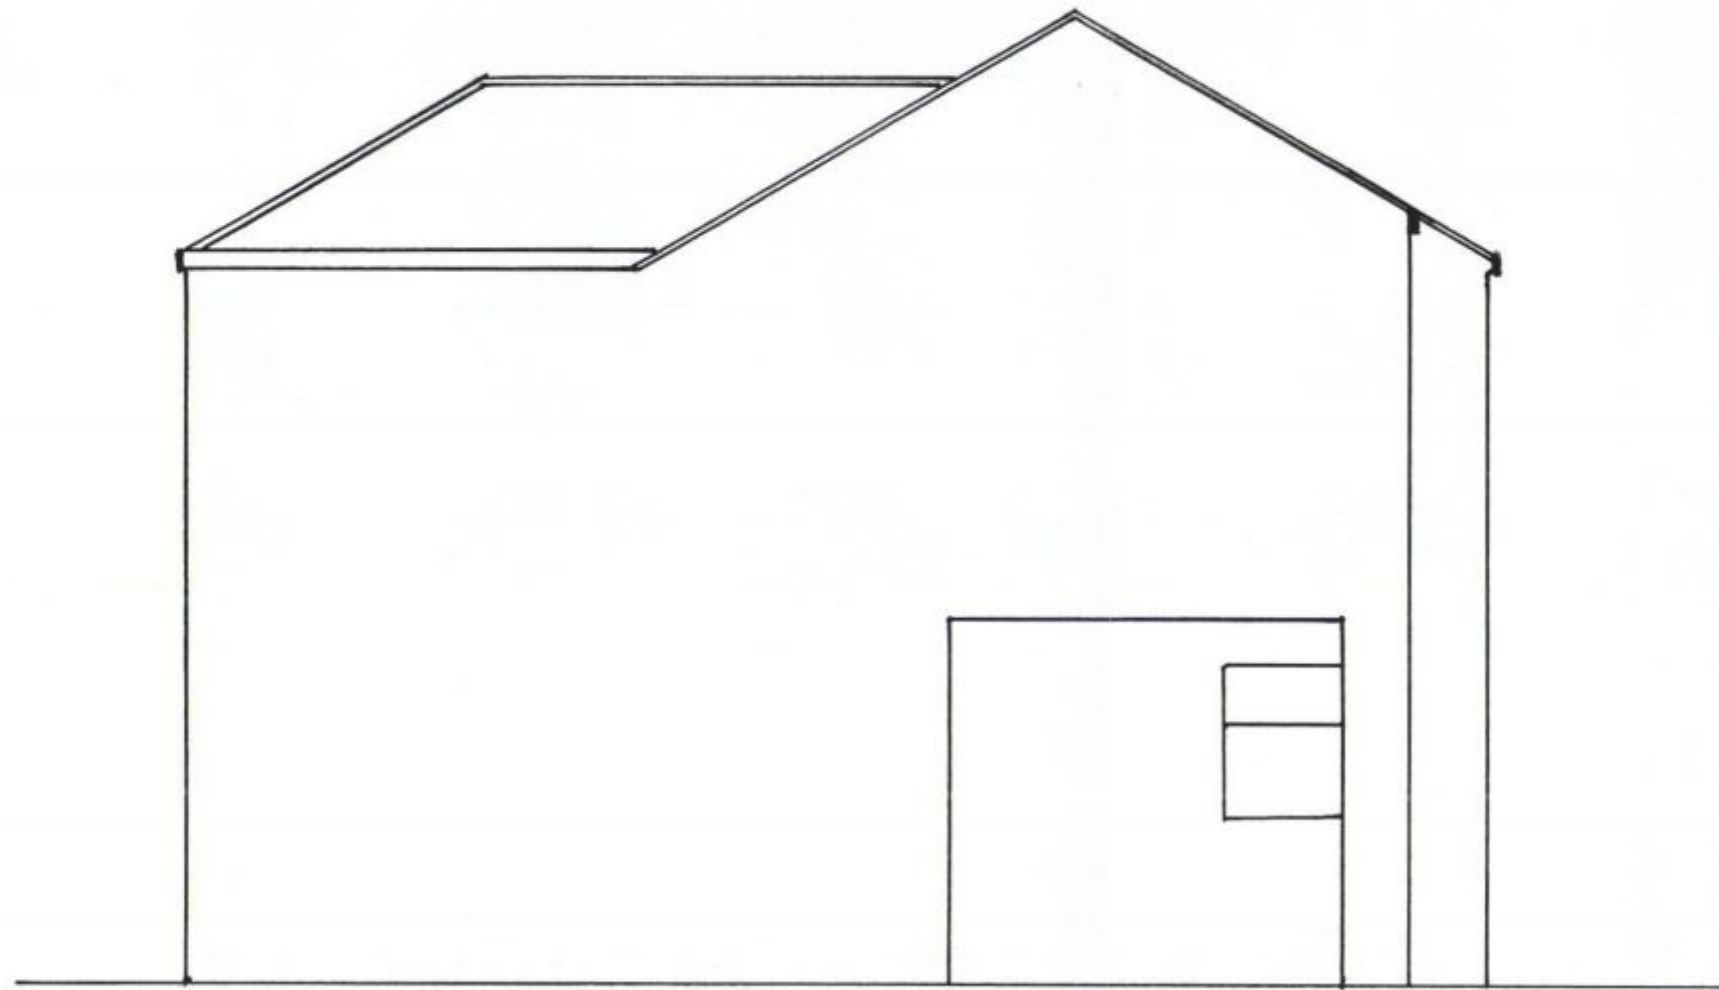

5 Vian Road, Waterlooville, Hants
Proposed Side Elevation.

DRG No P04
Rev B
Scale 1:50