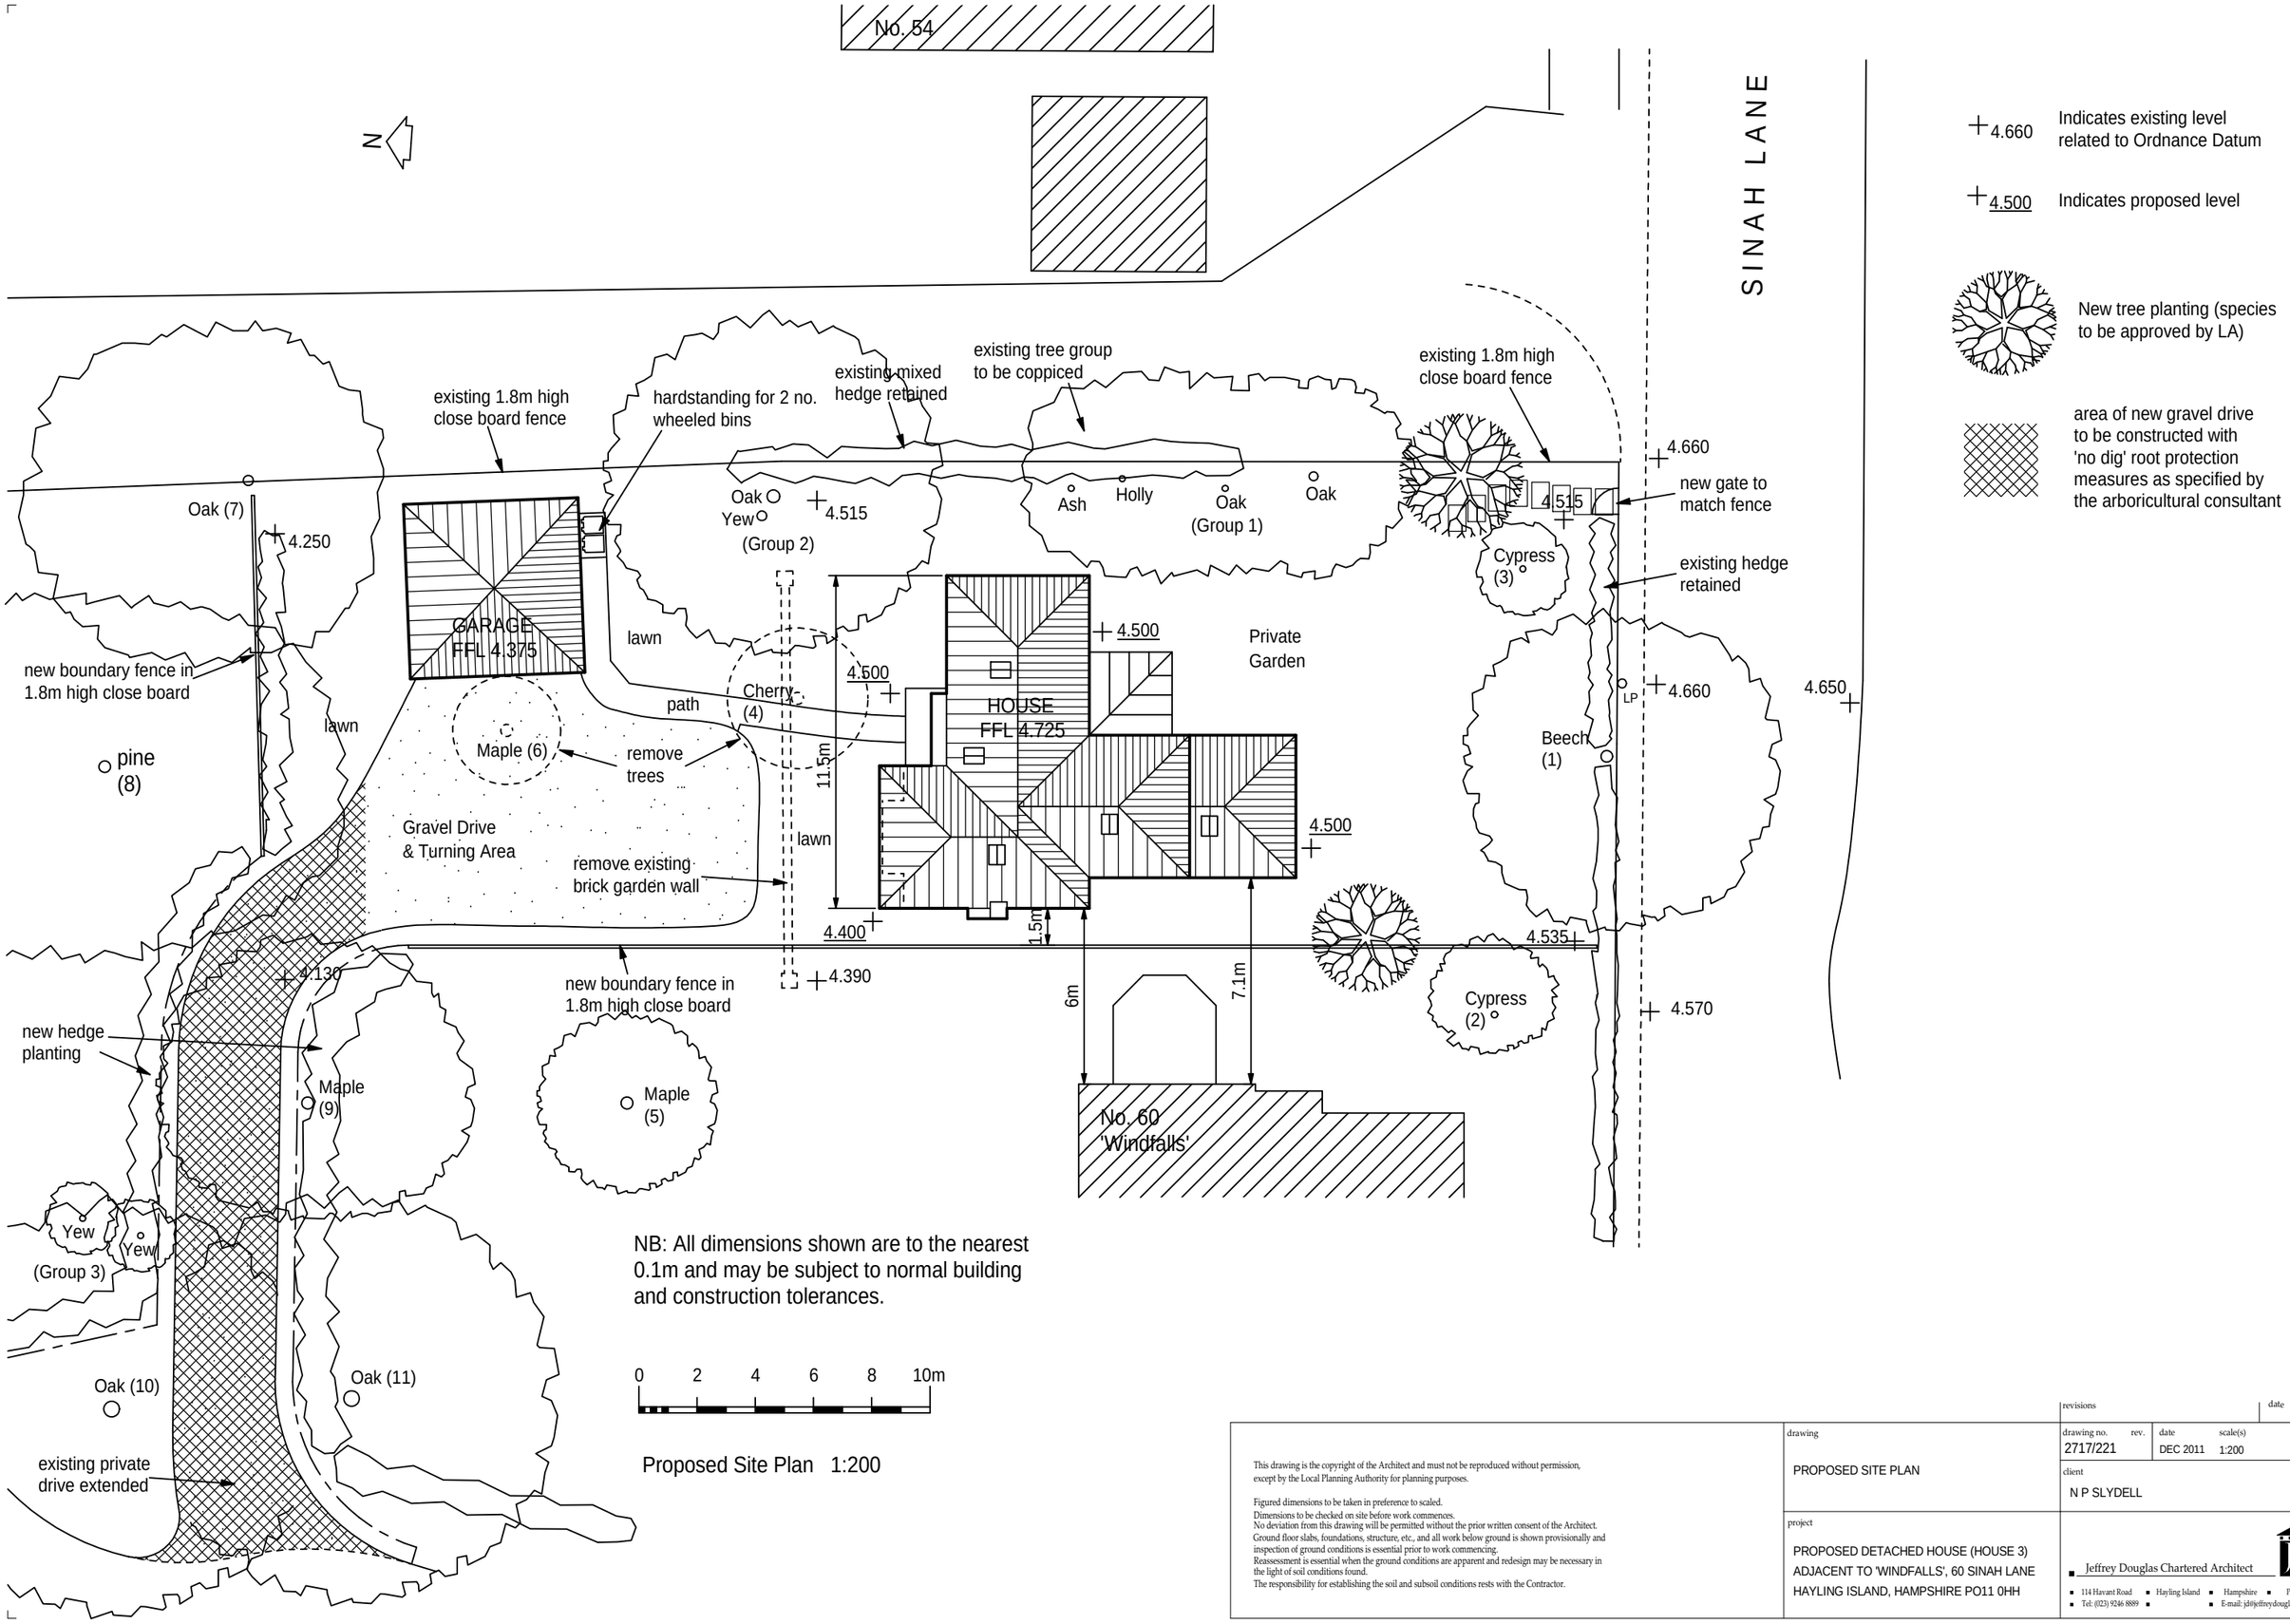

4.660 Indicates existing level related to Ordnance Datum

4.500 Indicates proposed level

New tree planting (species to be approved by LA)

area of new gravel drive to be constructed with 'no dig' root protection measures as specified by the arboricultural consultant

NB: All dimensions shown are to the nearest 0.1m and may be subject to normal building and construction tolerances.

Proposed Site Plan 1:200

This drawing is the copyright of the Architect and must not be reproduced without permission, except by the Local Planning Authority for planning purposes.

Figured dimensions to be taken in preference to scaled.
Dimensions to be checked on site before work commences.
No deviation from this drawing will be permitted without the prior written consent of the Architect.
Ground floor slabs, foundations, structure, etc., and all work below ground is shown provisionally and inspection of ground conditions is essential prior to work commencing.
Reassessment is essential when the ground conditions are apparent and redesign may be necessary in the light of soil conditions found.
The responsibility for establishing the soil and subsoil conditions rests with the Contractor.

revisions | date

drawing: PROPOSED SITE PLAN

drawing no. 2717/221 | rev. | date DEC 2011 | scale(s) 1:200 | sheet size A3

client: N P SLYDELL

project: PROPOSED DETACHED HOUSE (HOUSE 3) ADJACENT TO 'WINDFALLS', 60 SINAH LANE HAYLING ISLAND, HAMPSHIRE PO11 0HH

Jeffrey Douglas Chartered Architect
114 Havant Road ▪ Hayling Island ▪ Hampshire ▪ PO11 0LJ
Tel: (023) 9246 8889 ▪ E-mail: jd@jeffreydouglas.co.uk