


Street Scene As Proposed (1:100)



Location Plan 1:1250

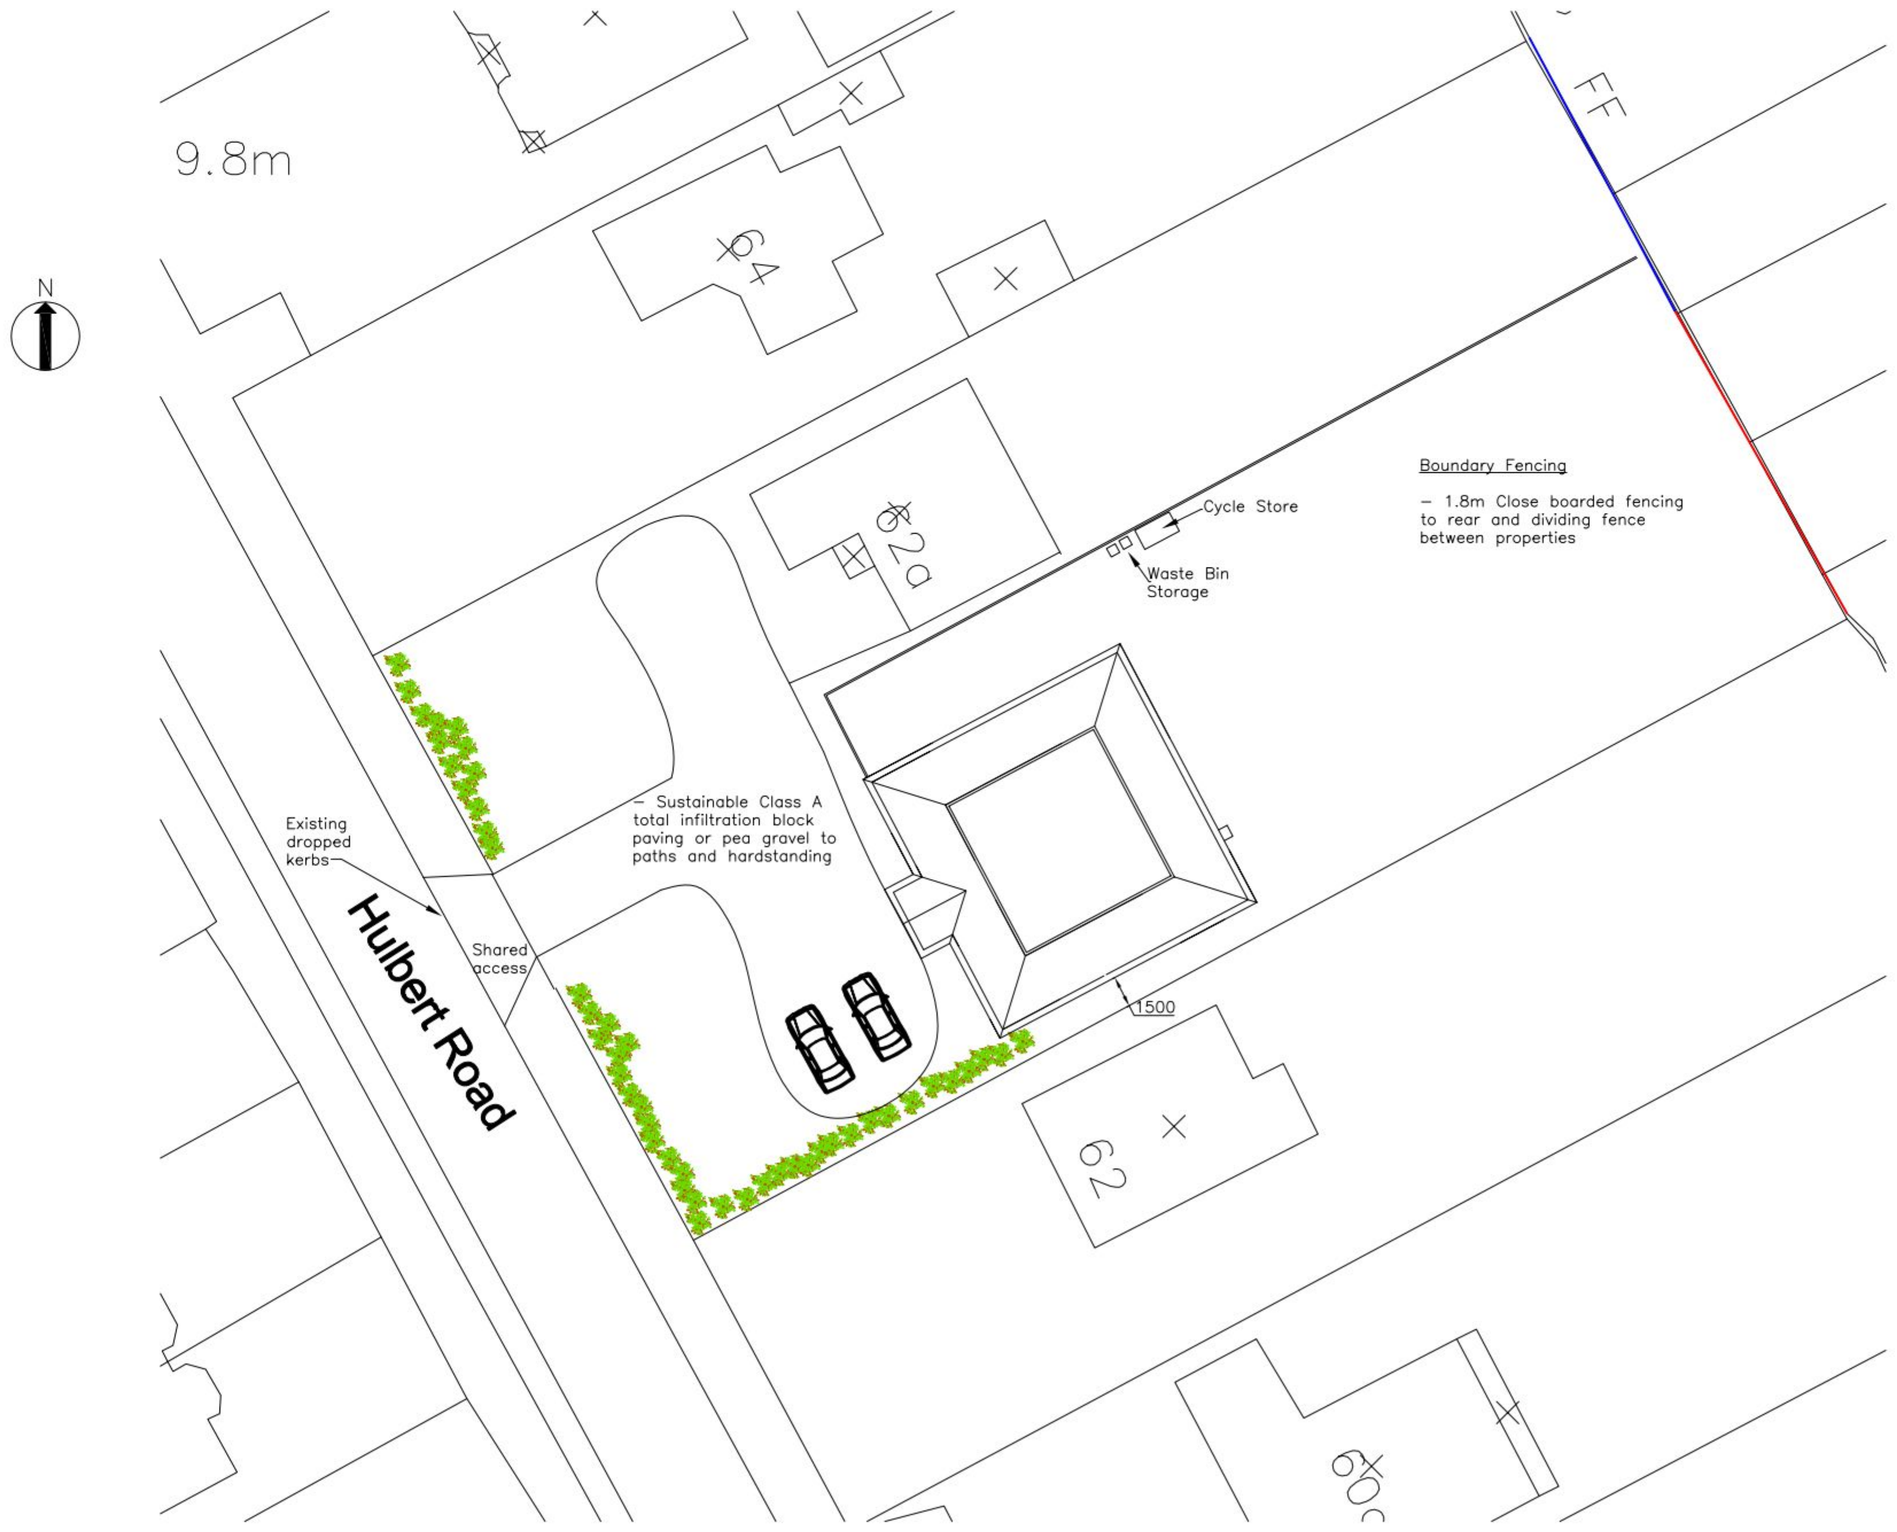

Layout Plan (1:200)



Block Plan 1:500

Serial Number: 02293800
Supplied by: www.ukmapcentre.com
Centre coordinates of this map: 470170 107346
Produced 19 Mar 2011 from the Ordnance Survey National Geographic Database and incorporating surveyed revision available at this date.
© Crown Copyright 2011.

REFUSE

WildCry Technical Services
1 Bealing Close
Southampton
SO16 3AW
email: admin@wildcry.co.uk
Web: www.wildcry.co.uk

SCHEME TITLE

62a Hulbert Road Havant PO9 3TG

DRAWING TITLE

Layout Plan

CREATED	DATE	CHECKED	APPROVED
MAH	March 2011		

DRAWING NUMBER	PROJECT NO.	SCALE
Hul003		As Shown
	REVISION: REV	DWG. SHEET: 1_OF_1

© Copyright - WildCry Technical Services 2011