



(2-1)STREET ELEVATION SOUTH EAST - UNITS 4 TO 7, 1, 29 TO 34 & 70



(2-2)STREET ELEVATION SOUTH WEST - UNITS 65 TO 80

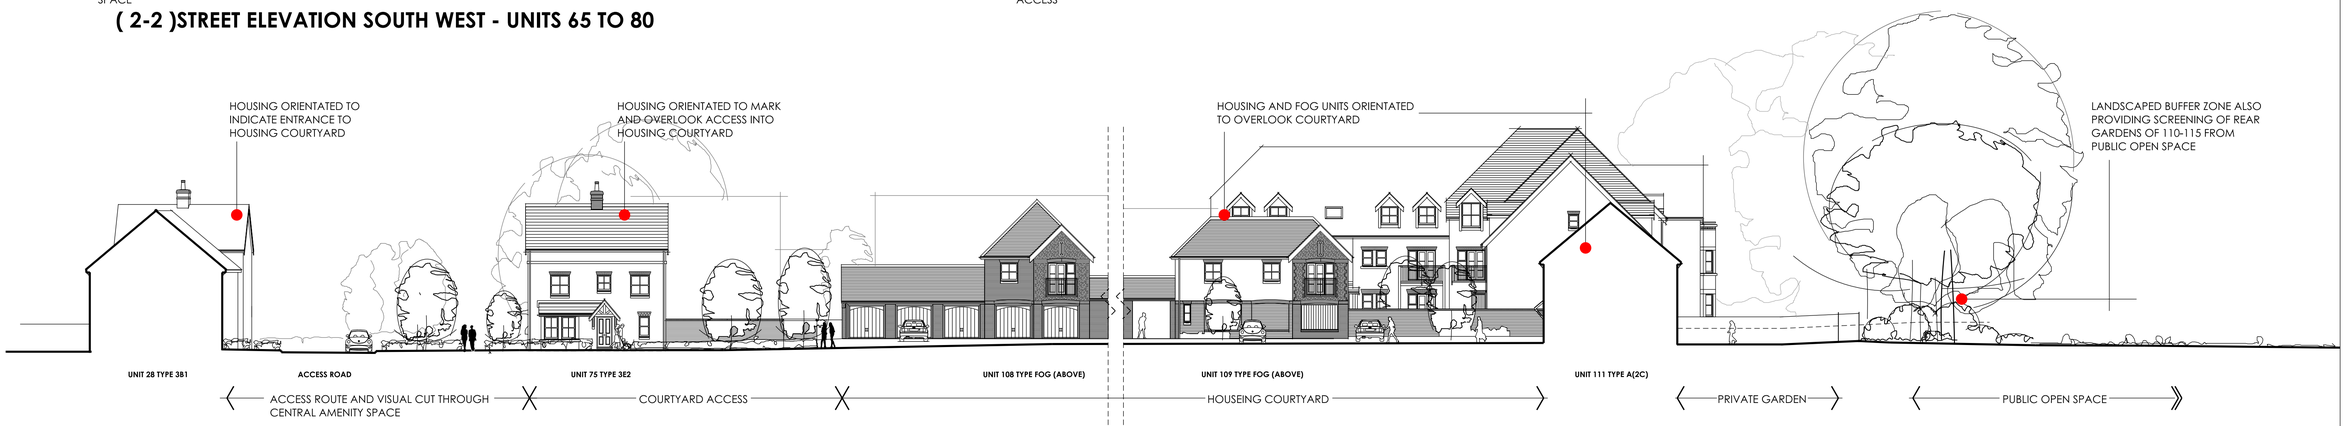

(2-3)STREET ELEVATION SOUTH EAST - UNITS 28, 75, 108, 109, & 111

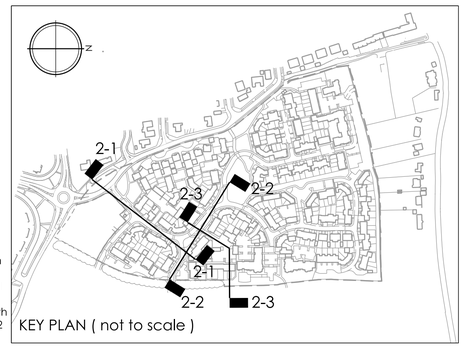

KEY PLAN (not to scale)

Rev P2 19sept2011: Chimneys added to units 31 to 33 on south east elevation(2-1). Unit 109 flint replaced by face brickwork. U pdated to accord with PP1067 / 101-00 rev P2

IMPORTANT NOTE FOR USE OF THIS DRAWING: THIS DRAWING HAS BEEN PRODUCED SPECIFICALLY FOR USE ON THIS PROJECT. POPE PRIESTLEY ARCHITECTS CANNOT BE HELD RESPONSIBLE FOR RE-USE OF THIS INFORMATION BY OTHERS FOR ANY PURPOSE OTHER THAN FOR WHICH IT IS SPECIFICALLY INTENDED. THIS DRAWING REFLECTS STANDARDS AGREED FOR THIS PROJECT AND CURRENT AT THE TIME OF PRODUCTION AND WILL NOT BE UPDATED IN ACCORDANCE WITH CHANGING LEGISLATION AND/ OR OTHER REQUIREMENTS.

SCALE BAR = 10mm INTERVALS AT TRUE SCALE

PLANNING ISSUE

POPE PRIESTLEY ARCHITECTS
ARCHITECTURE | TOWN PLANNING | URBAN DESIGN
FERRY HOUSE, CANUTE ROAD, SOUTHAMPTON, HAMPSHIRE. SO14 3FJ T: +44 (0)23 80333228 F: +44 (0)23 80632886 E: info@popepriestley.co.uk

CONTRACTORS MUST CHECK ALL DIMENSIONS ON SITE. ONLY FIGURED DIMENSIONS ARE TO BE WORKED FROM. DISCREPANCIES MUST BE REPORTED TO THE ARCHITECT BEFORE PROCEEDING. DRAWING WAS PREPARED IN MICROSTATION FORMAT. DRAWINGS EXPORTED IN OTHER FORMATS MAY DIFFER. REFER TO ORIGINAL DRAWING FOR TRUE FORMAT. THIS DRAWING IS COPYRIGHT ©

HAMPSHIRE FARM SITE
EMSWORTH

STREET ELEVATIONS
SHEET 2

SCALE @ A1	DATE	AUTHOR	CHECK	DRAWING NO.	REVISION
1:200	12.01.11	TEAM		PP1067/ 110-01	P2