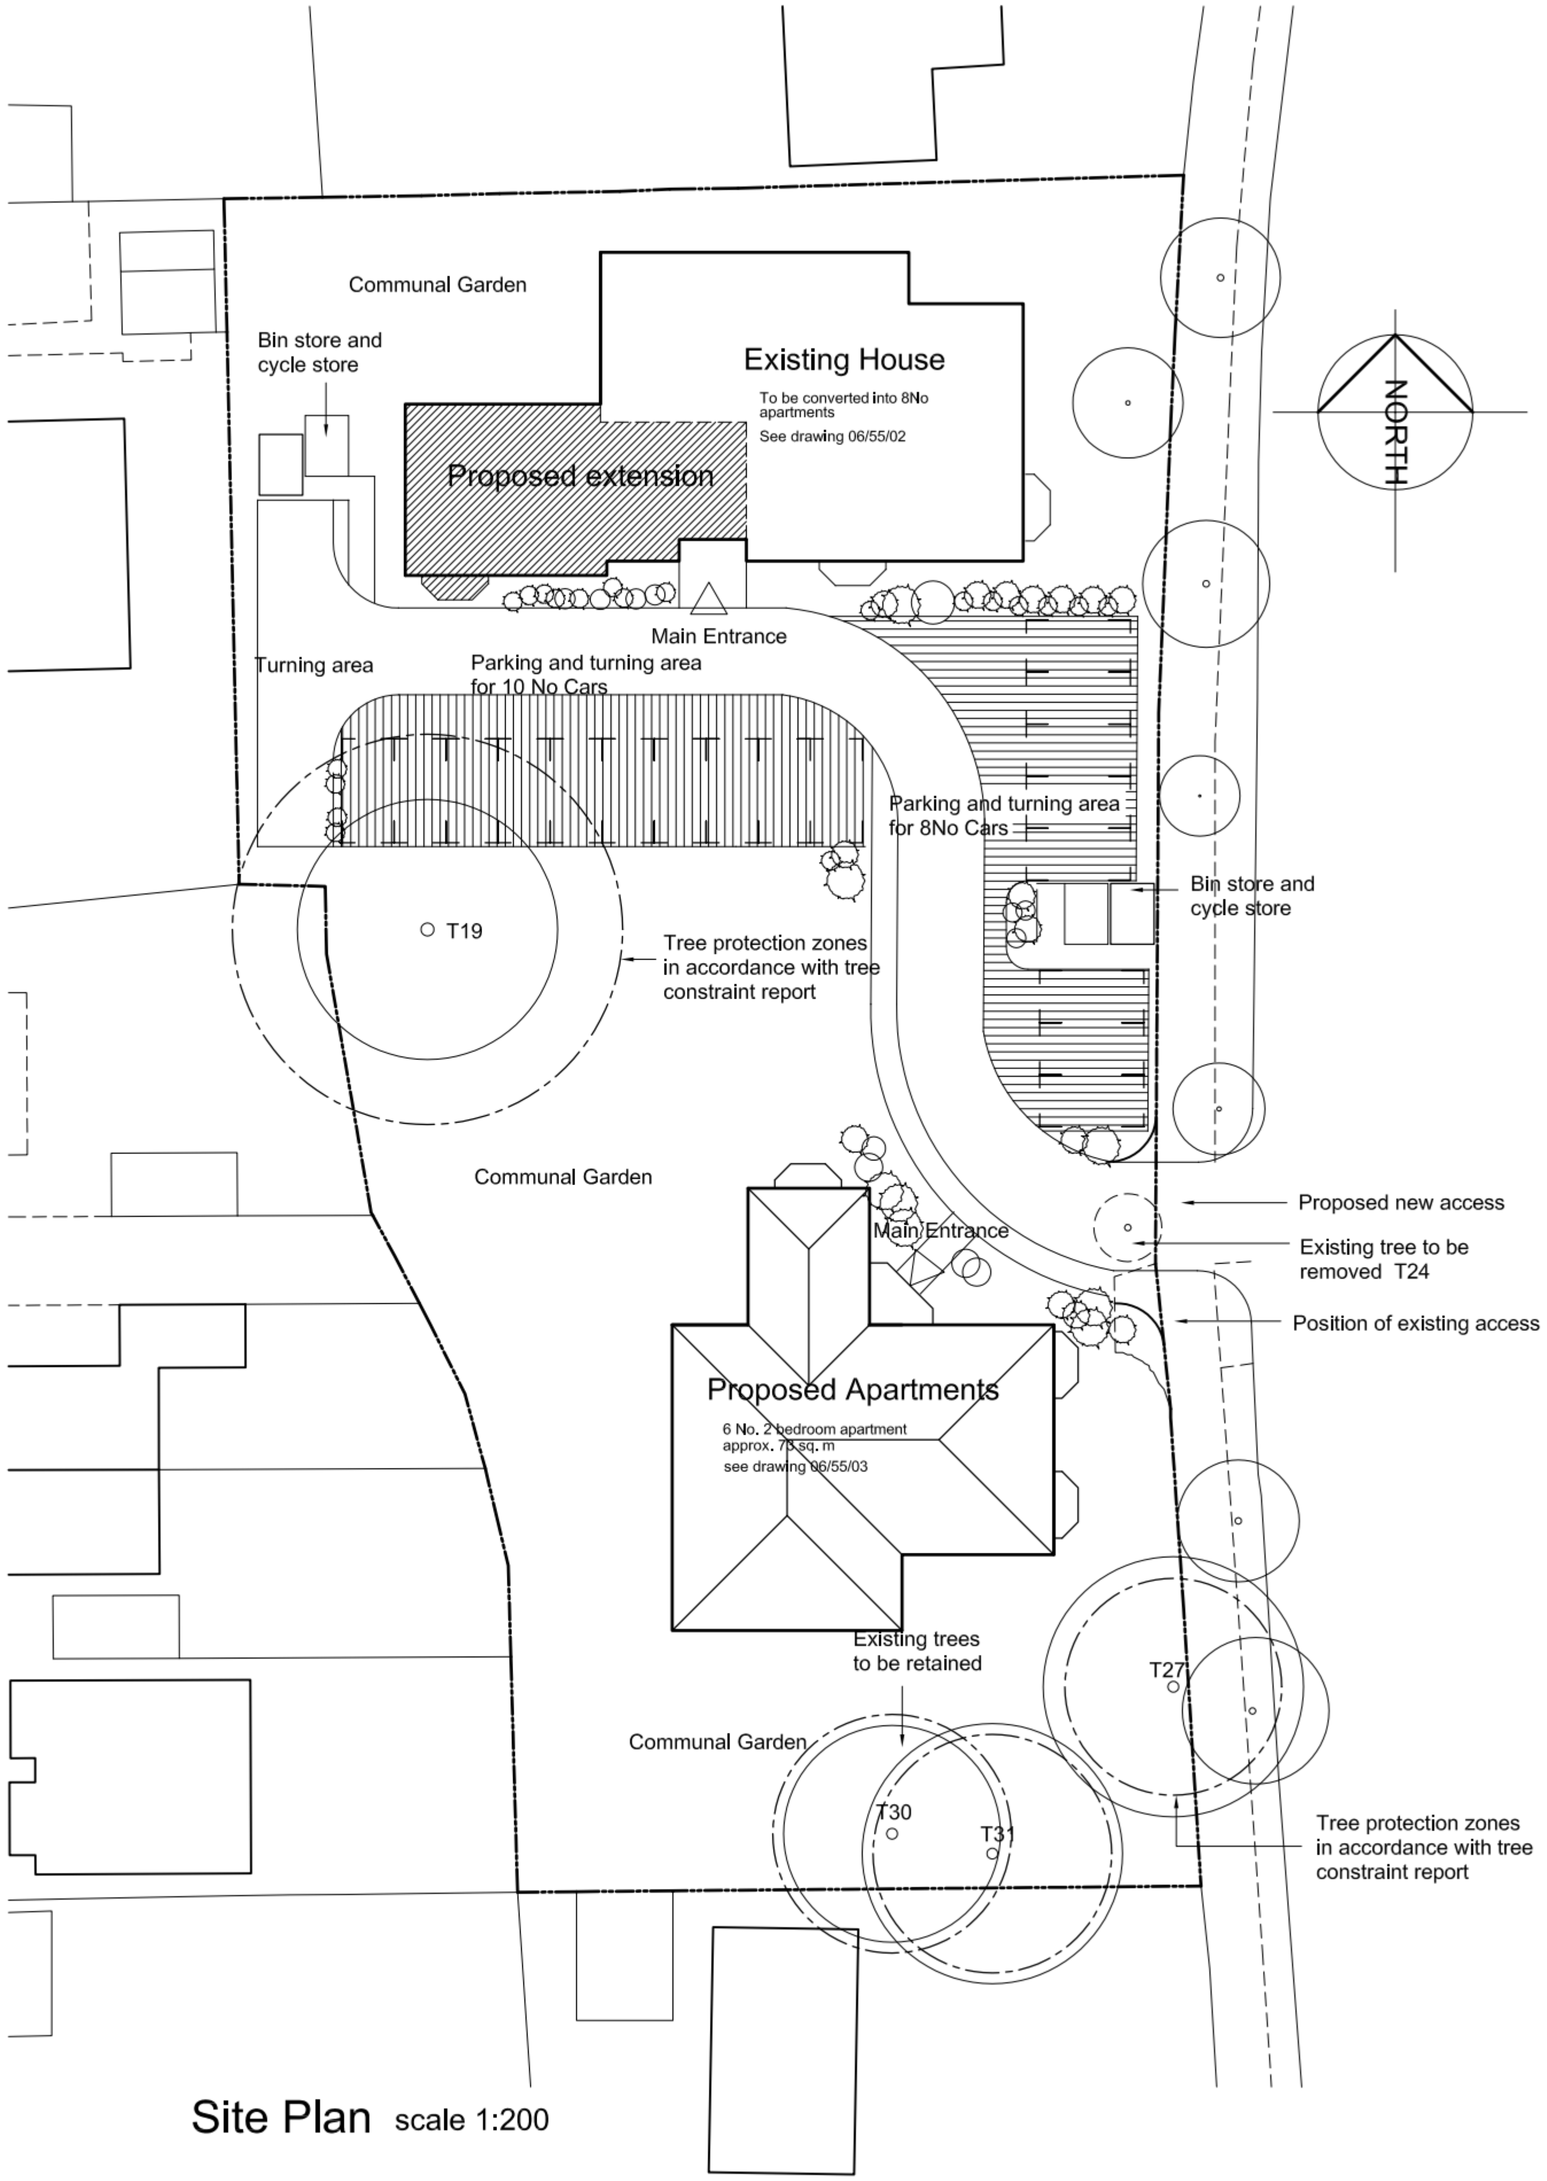

Site Plan scale 1:200

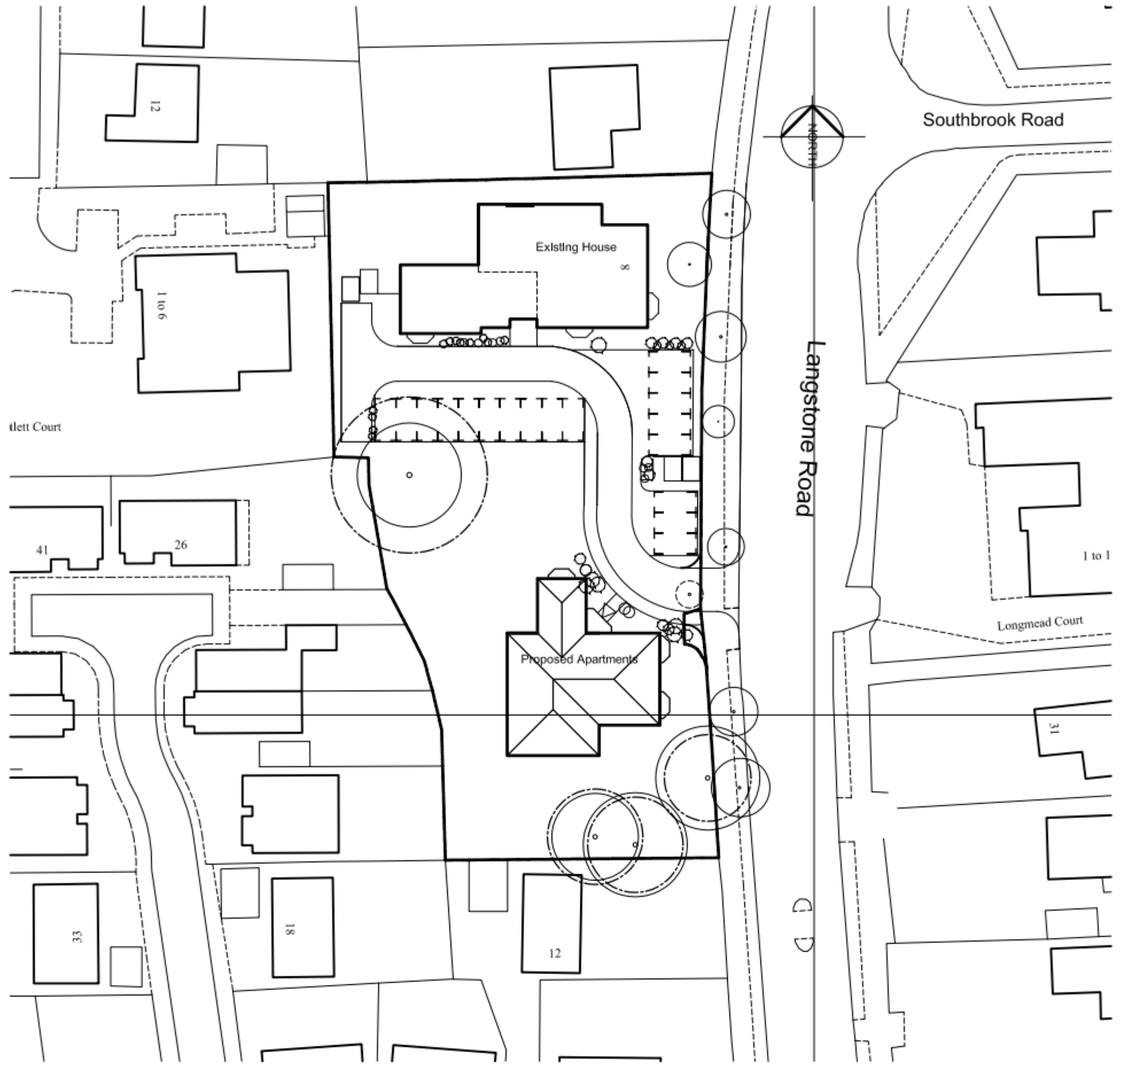

Block Plan scale 1:500



Ordnance Survey (c) Crown Copyright 2010. All rights reserved. Licence number 100020449

Location Plan scale 1:1250

PERMIT

Rev B Layout of proposed new flats amended Feb 2011
Rev A Turning area indicated, parking layout amended Jan 2011
REVISION

R J C A
CHARTERED ARCHITECTS

LIME KILN BARN
COLWORTH
CHICHESTER
WEST SUSSEX
PO20 6DS

Tel 01243 787011
Fax 01243 787022

PROJECT
Proposed Development at
Southbrook, Langstone Road, Havant

SUBJECT
Proposed site plan, block plan and location plan

SCALE	DATE	DRAWING No	Rev
	Dec 2010	06 / 55 / 04	B
DRAWN	CHECKED		