
PERMIT

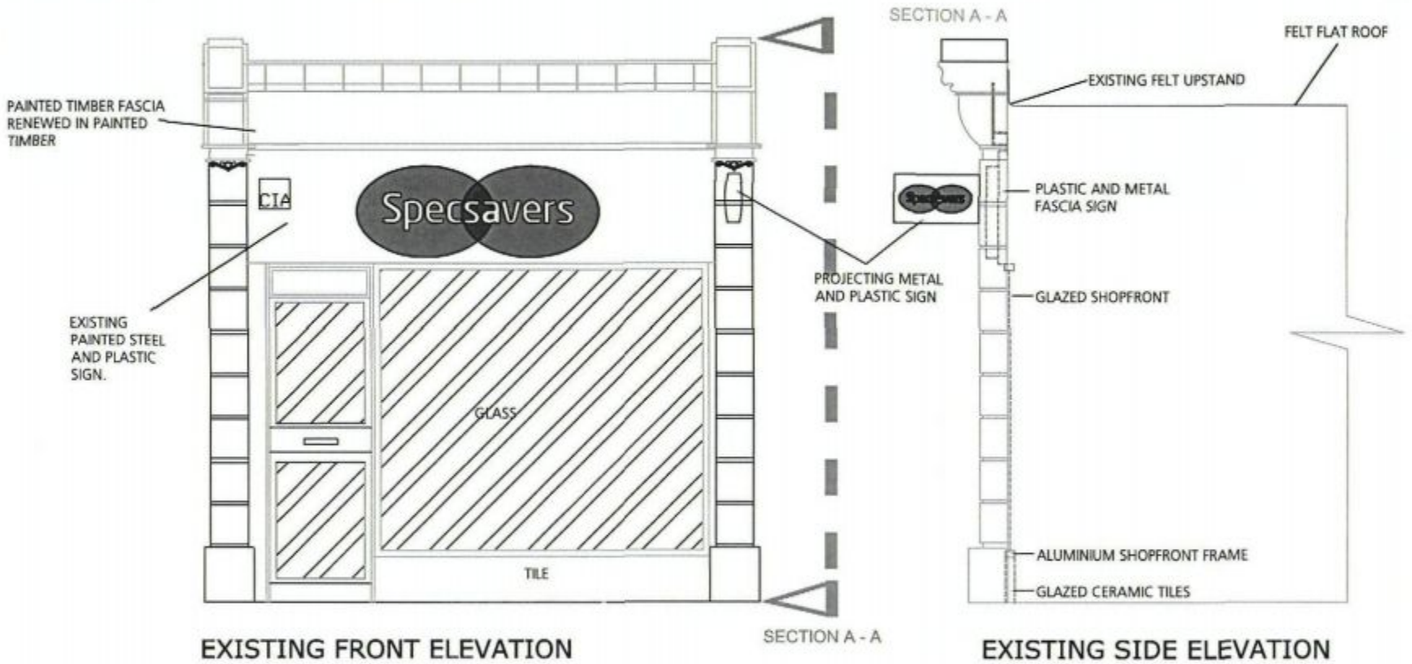

EXISTING FRONT ELEVATION

EXISTING SIDE ELEVATION

Do not scale from this drawing

All dimensions to be checked on site

Notes:

ESSENTIAL REPAIRS. EXISTING MATERIALS TO BE USED WHERE POSSIBLE OR WHERE RENEWED TO MATCH EXISTING.

Amendments:

Drawing type: PLANNING - EXISTING

Client: SPECSAVERS

Project: Essential Structural Repairs

Title: Specsavers
34 West Street, Havant PO9 1PG
Exisitng Front Elevation and Section

Scale: 1:50 @ A3 Date: FEB 2011

Drawn: ITS Checked: JF

Drg.no: 114165/02 Rev:

Watts.

Watts Group PLC
1 Great Tower Street
London EC3R 5AA

T: +44 (0)20 7280 8000
F: +44 (0)20 7280 8001

W: Watts-international.com