

PERMIT




EXISTING ELEVATION
(viewed from Easterly Direction)

VALID APPLICATION

19 JAN 2011

DIRECTOR OF ENVIRONMENT
HAMPSHIRE COUNTY COUNCIL

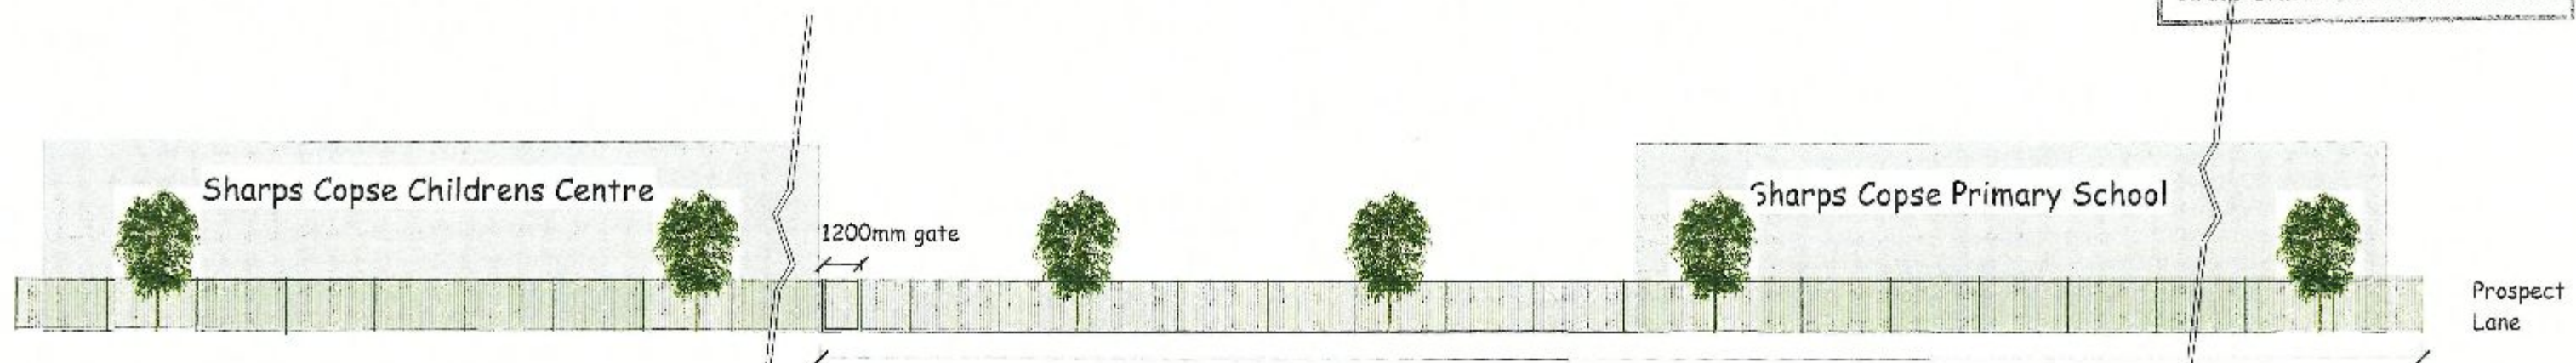


PROPOSED ELEVATION
(viewed from Easterly Direction)


SPECIFICATION - RAILINGS

Remove the existing chain link fence,
install new vertical bar railings
galvanised and polyester powder
coated, colour: Green.

HAVERANT BOROUGH
COUNCIL
21 JAN 2011
RECEIVED

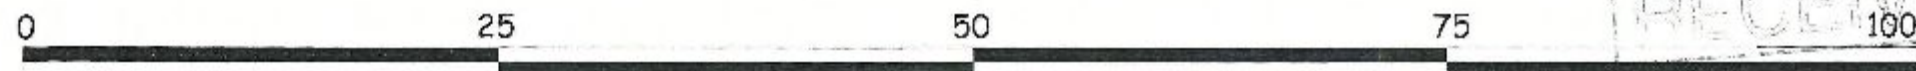

This map is reproduced from Ordnance Survey material with permission of Ordnance Survey on behalf of the Controller of Her Majesty's Stationery Office (c) Crown copyright. Unauthorised reproduction infringes Crown copyright and may lead to prosecution or civil proceedings. HCC 100019180 2007

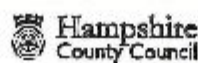

Property, Planning and Reg. Dept
Hampshire County Council
100 High Street, Winchester, Hampshire, SO14 2DQ
Tel: 01962 840000

Notes	Date	By
1. This drawing is the property of Hampshire County Council 2007. No unauthorised reproduction permitted. All rights reserved.		
2. This drawing is the property of Hampshire County Council 2007. No unauthorised reproduction permitted. All rights reserved.		

Rev	Description	Date	By

PLANNING ISSUE

Project		Drawing		Revision	
Sharps Copse Childrens Centre		Existing & Proposed Elevations			
Scale	1:100	Date	04/01/2011	Drawn	DEF
Sheet	1 of 1	Check		Approved	