PERMIT



GROUND FLOOR ENTRANCE to STAIRWELL (SHARED WITH SHOP - 4 HIGH SHROUD) LEADING to PROPOSED FIRST FLOOR 3 BEDROOM FLAT.

NORTH ELEVATION

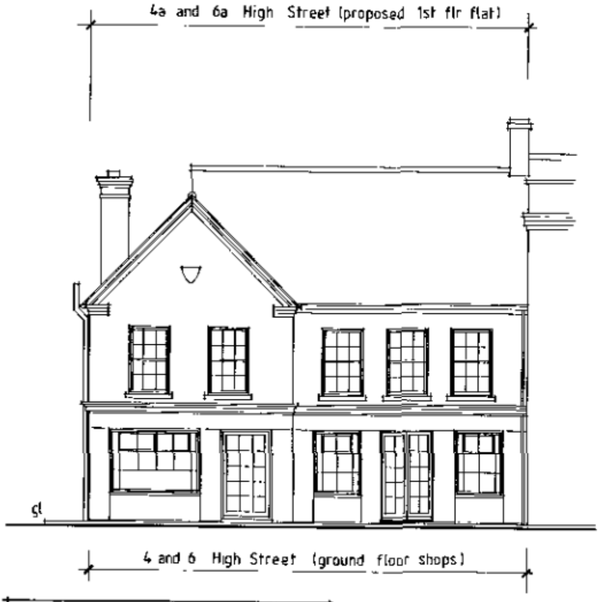

WEST ELEVATION

NOTE

1 - FOR PART GROUND FLOOR PLAN, FIRST FLOOR PLAN AND ELEVATIONS AS EXISTING REFER to LATEST COPIES OF DRAWINGS 1169/2/01 AND 1169/2/02

- FOR PART GROUND FLOOR PLAN, FIRST FLOOR PLAN AND SITE/LOCATION PLANS AS PROPOSED REFER to LATEST COPIES OF DRAWINGS 1169/2/03 AND 1169/2/05



EAST ELEVATION

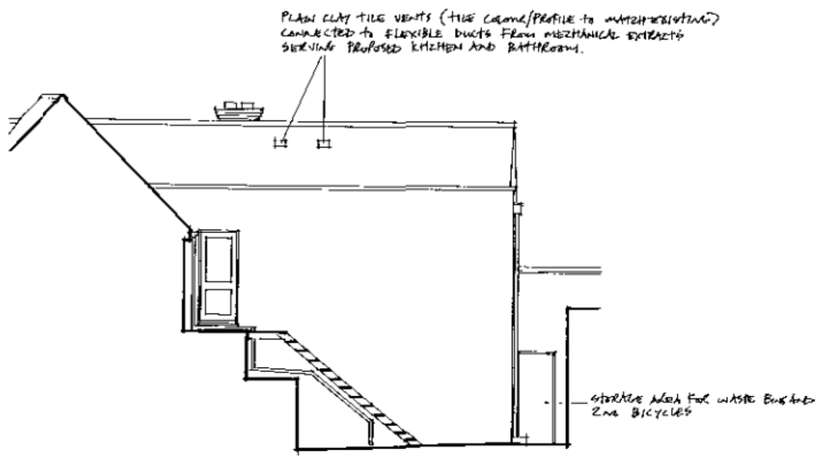

SOUTH ELEVATION

JOB 4a - 6a HIGH STREET EMSWORTH HAMPSHIRE PO10 7AW	
CLIENT TRUSTEES OF MANLEY SUMMERS LTD PENSION FUND	
TITLE ELEVATIONS AS PROPOSED	
SCALE 1:100	DRAWN BY DMA
DATE 5-11	

THE HARRISON YOUNG PARTNERSHIP LTD
CHARTERED ARCHITECTS
12 West Street Emsworth Hampshire PO10 7DY
Telephone 01243 372993
Fax 01243 374892

DRAWING No. 1169 / 2 / 04	REV.