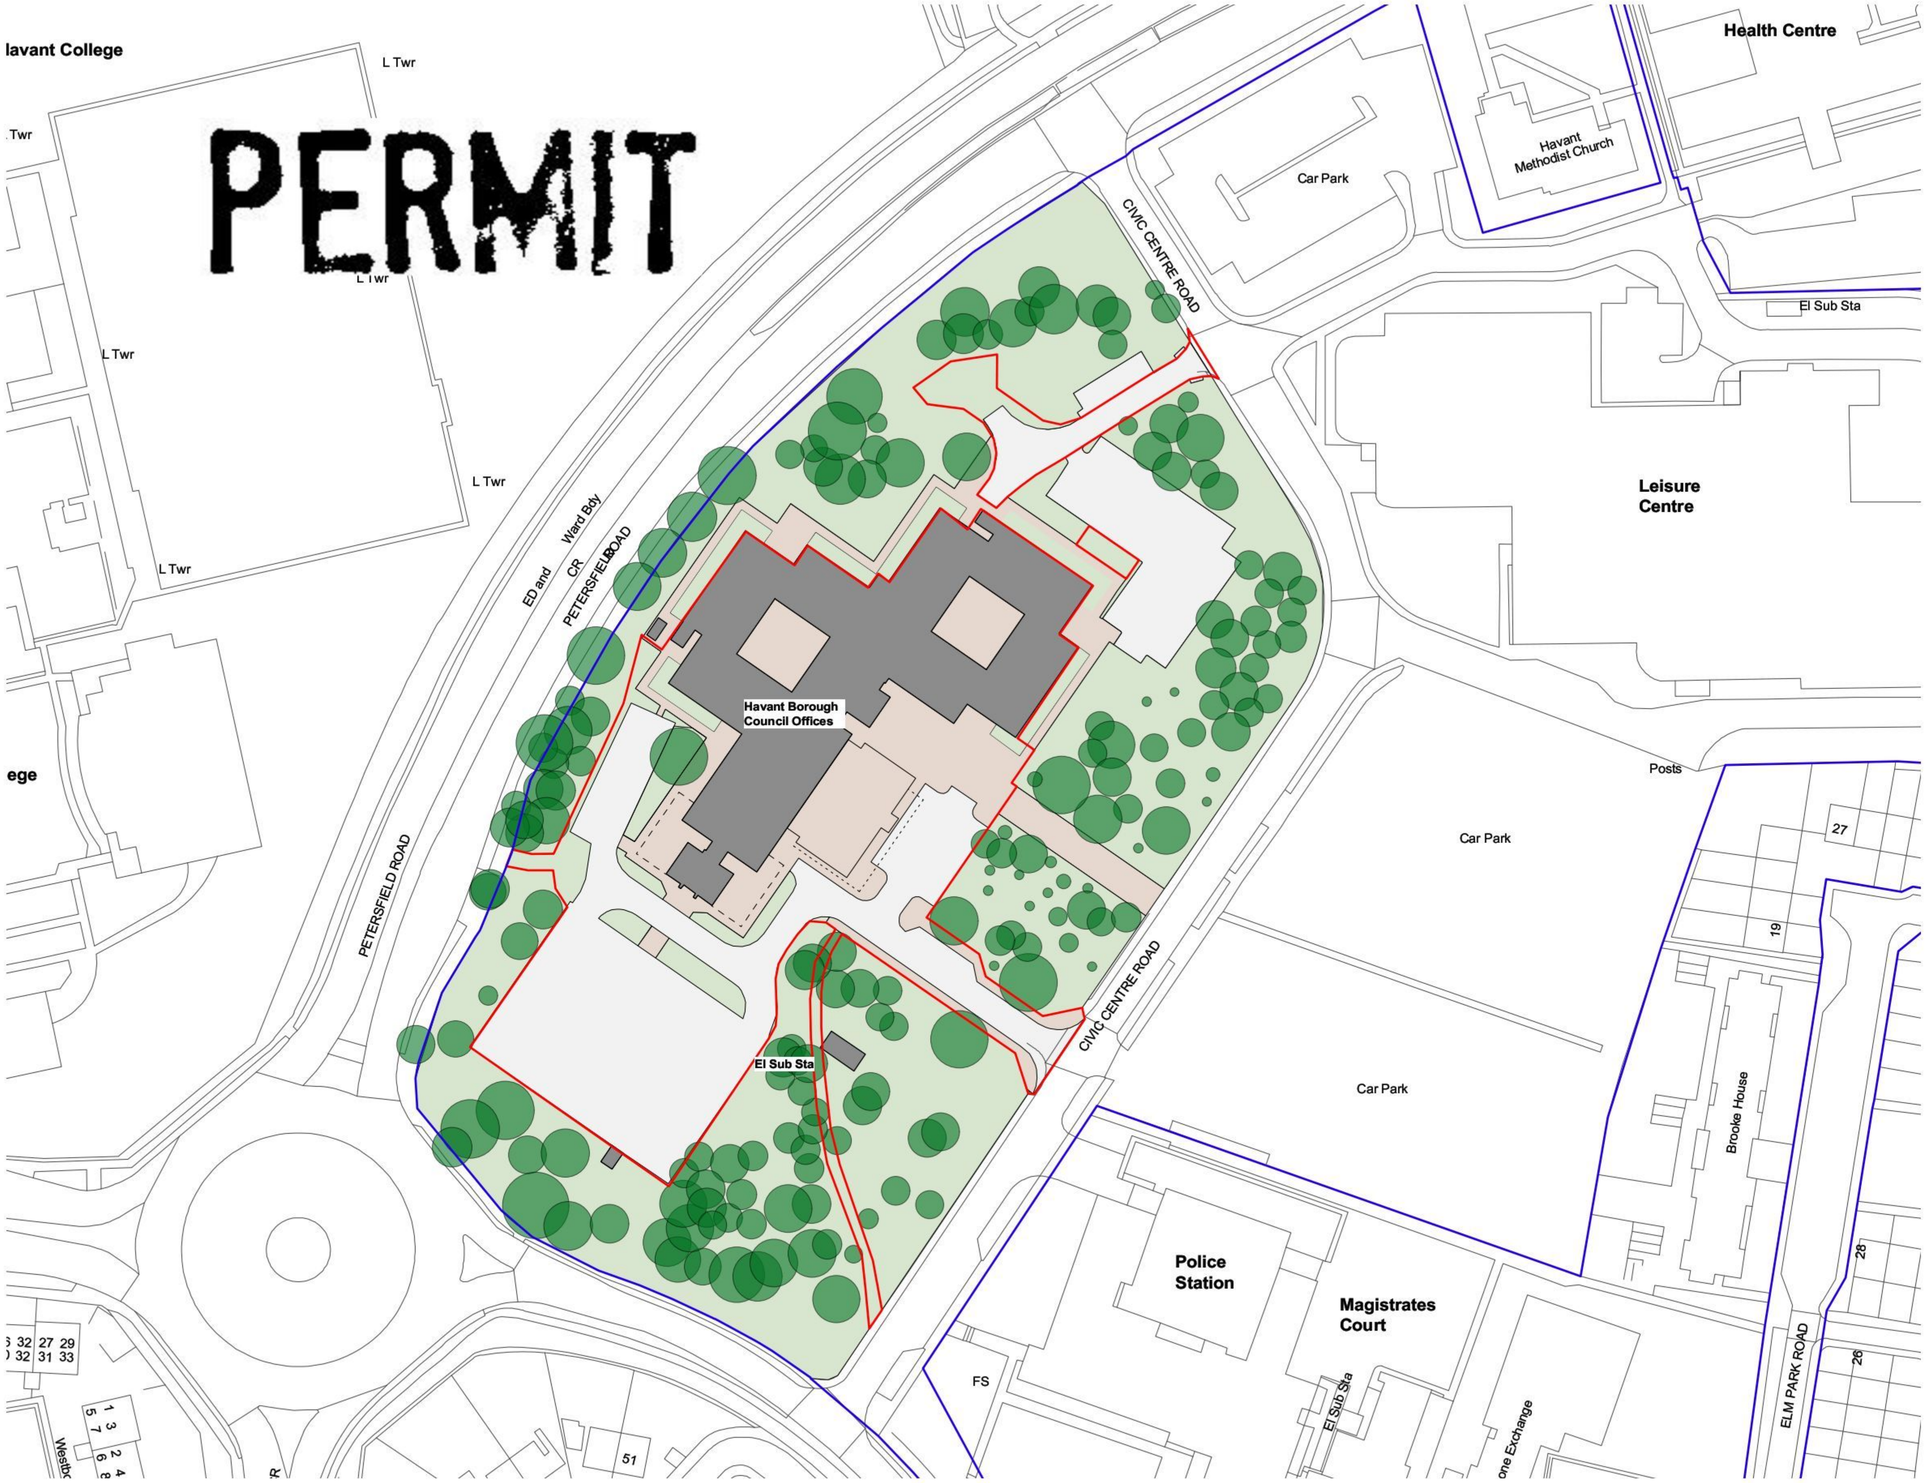

planning issue

Notes	rev	description	date	by
1 This drawing is © copyright Hampshire County Council 2009. No unauthorised reproduction permitted. All rights reserved. 2 No dimensions are to be scaled from this drawing 3 This map is reproduced from Ordnance Survey material with the permission of Ordnance Survey on behalf of the controller of Her Majesty's Stationery Office © Crown Copyright. Unauthorised reproduction infringes Crown Copyright and may lead to prosecution or civil proceedings. LA076651, 2009	P1	Red line amended	24.03.10	mr

Havant Borough Council

Hampshire County Council

PROJECT
Havant Borough Council Headquarters Refurbishment

SHEET CONTENTS
Site Plan
Havant Civic Campus Application Area

SCALE	DATE	DRAWN.	DRAWING No.	REVISION
1:1000 @ A1 1:2000 @ A3	10/06/09	mr	**E1484-L705**	**P1**

FILE REF. E1484-L-700