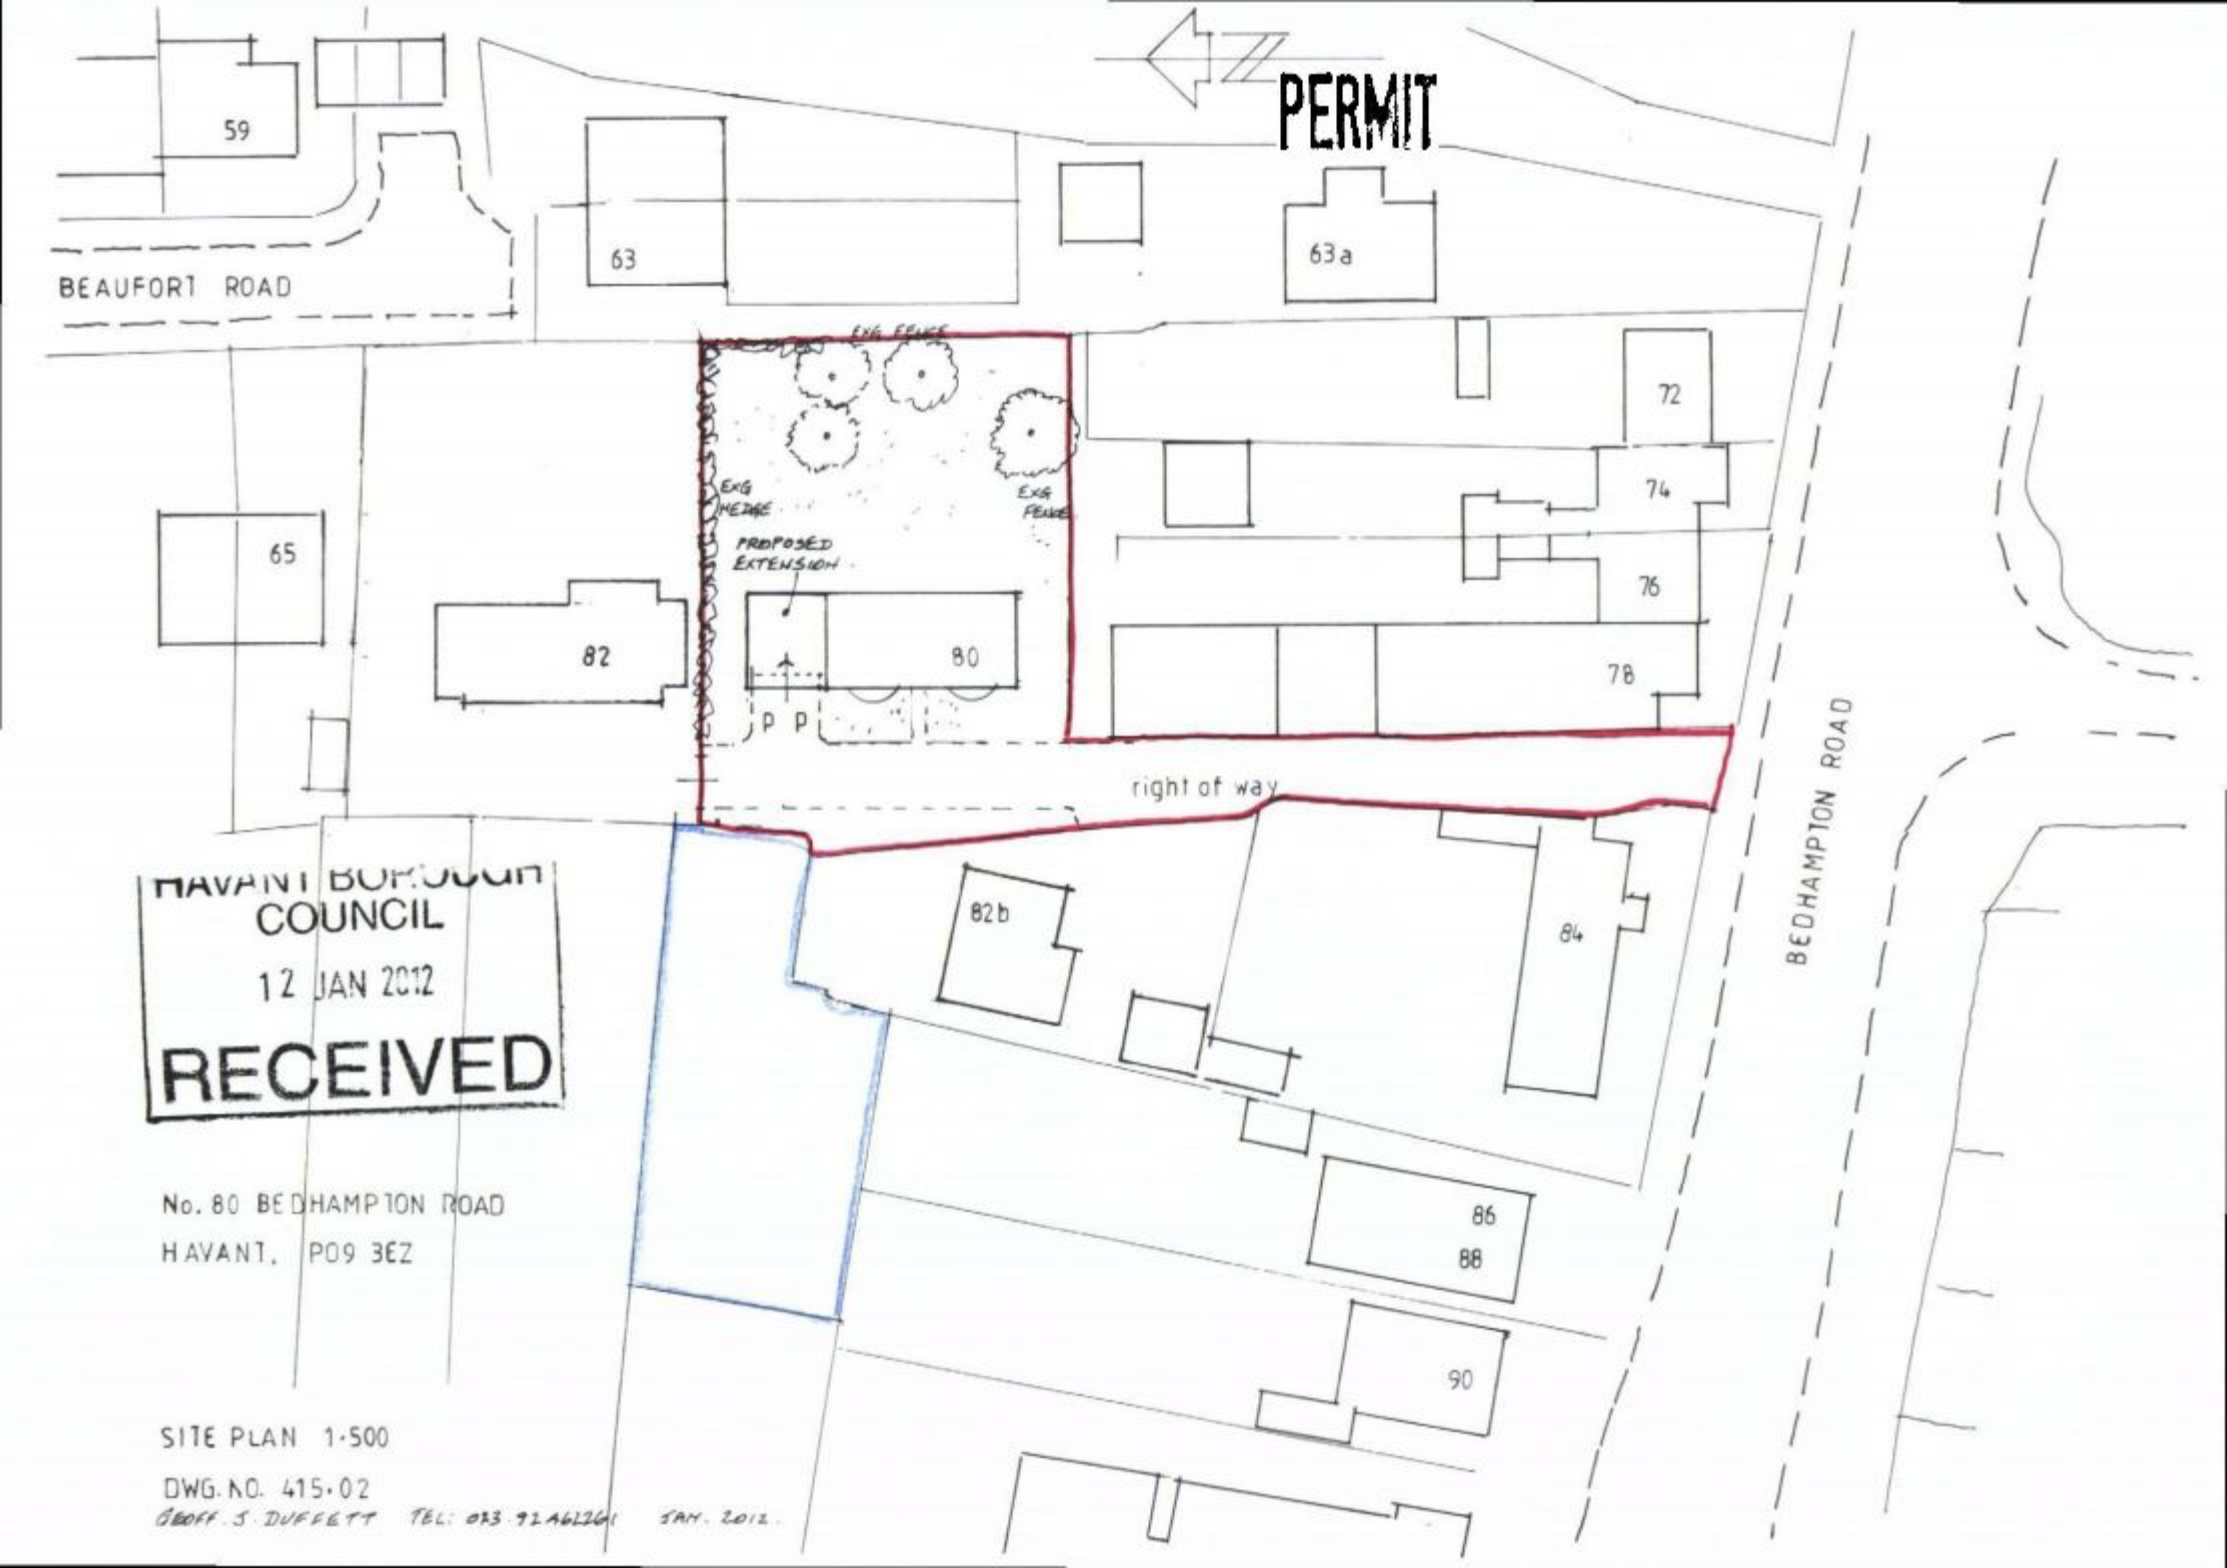
PERMIT
59
63
63a
BEAUFORT ROAD
EXG FENCE
EXG HEDGE
EXG FENCE
PROPOSED EXTENSION
65
82
80
P P
72
74
76
78
right of way
BEDHAMPTON ROAD
82b
84
86
88
90
HAVANT BOROUGH COUNCIL
12 JAN 2012
RECEIVED
No. 80 BEDHAMPTON ROAD
HAVANT. PO9 3EZ
SITE PLAN 1·500
DWG. NO. 415·02
GEOFF. J. DUFFETT TEL: 023 92462261 JAN. 2012.