PERMIT

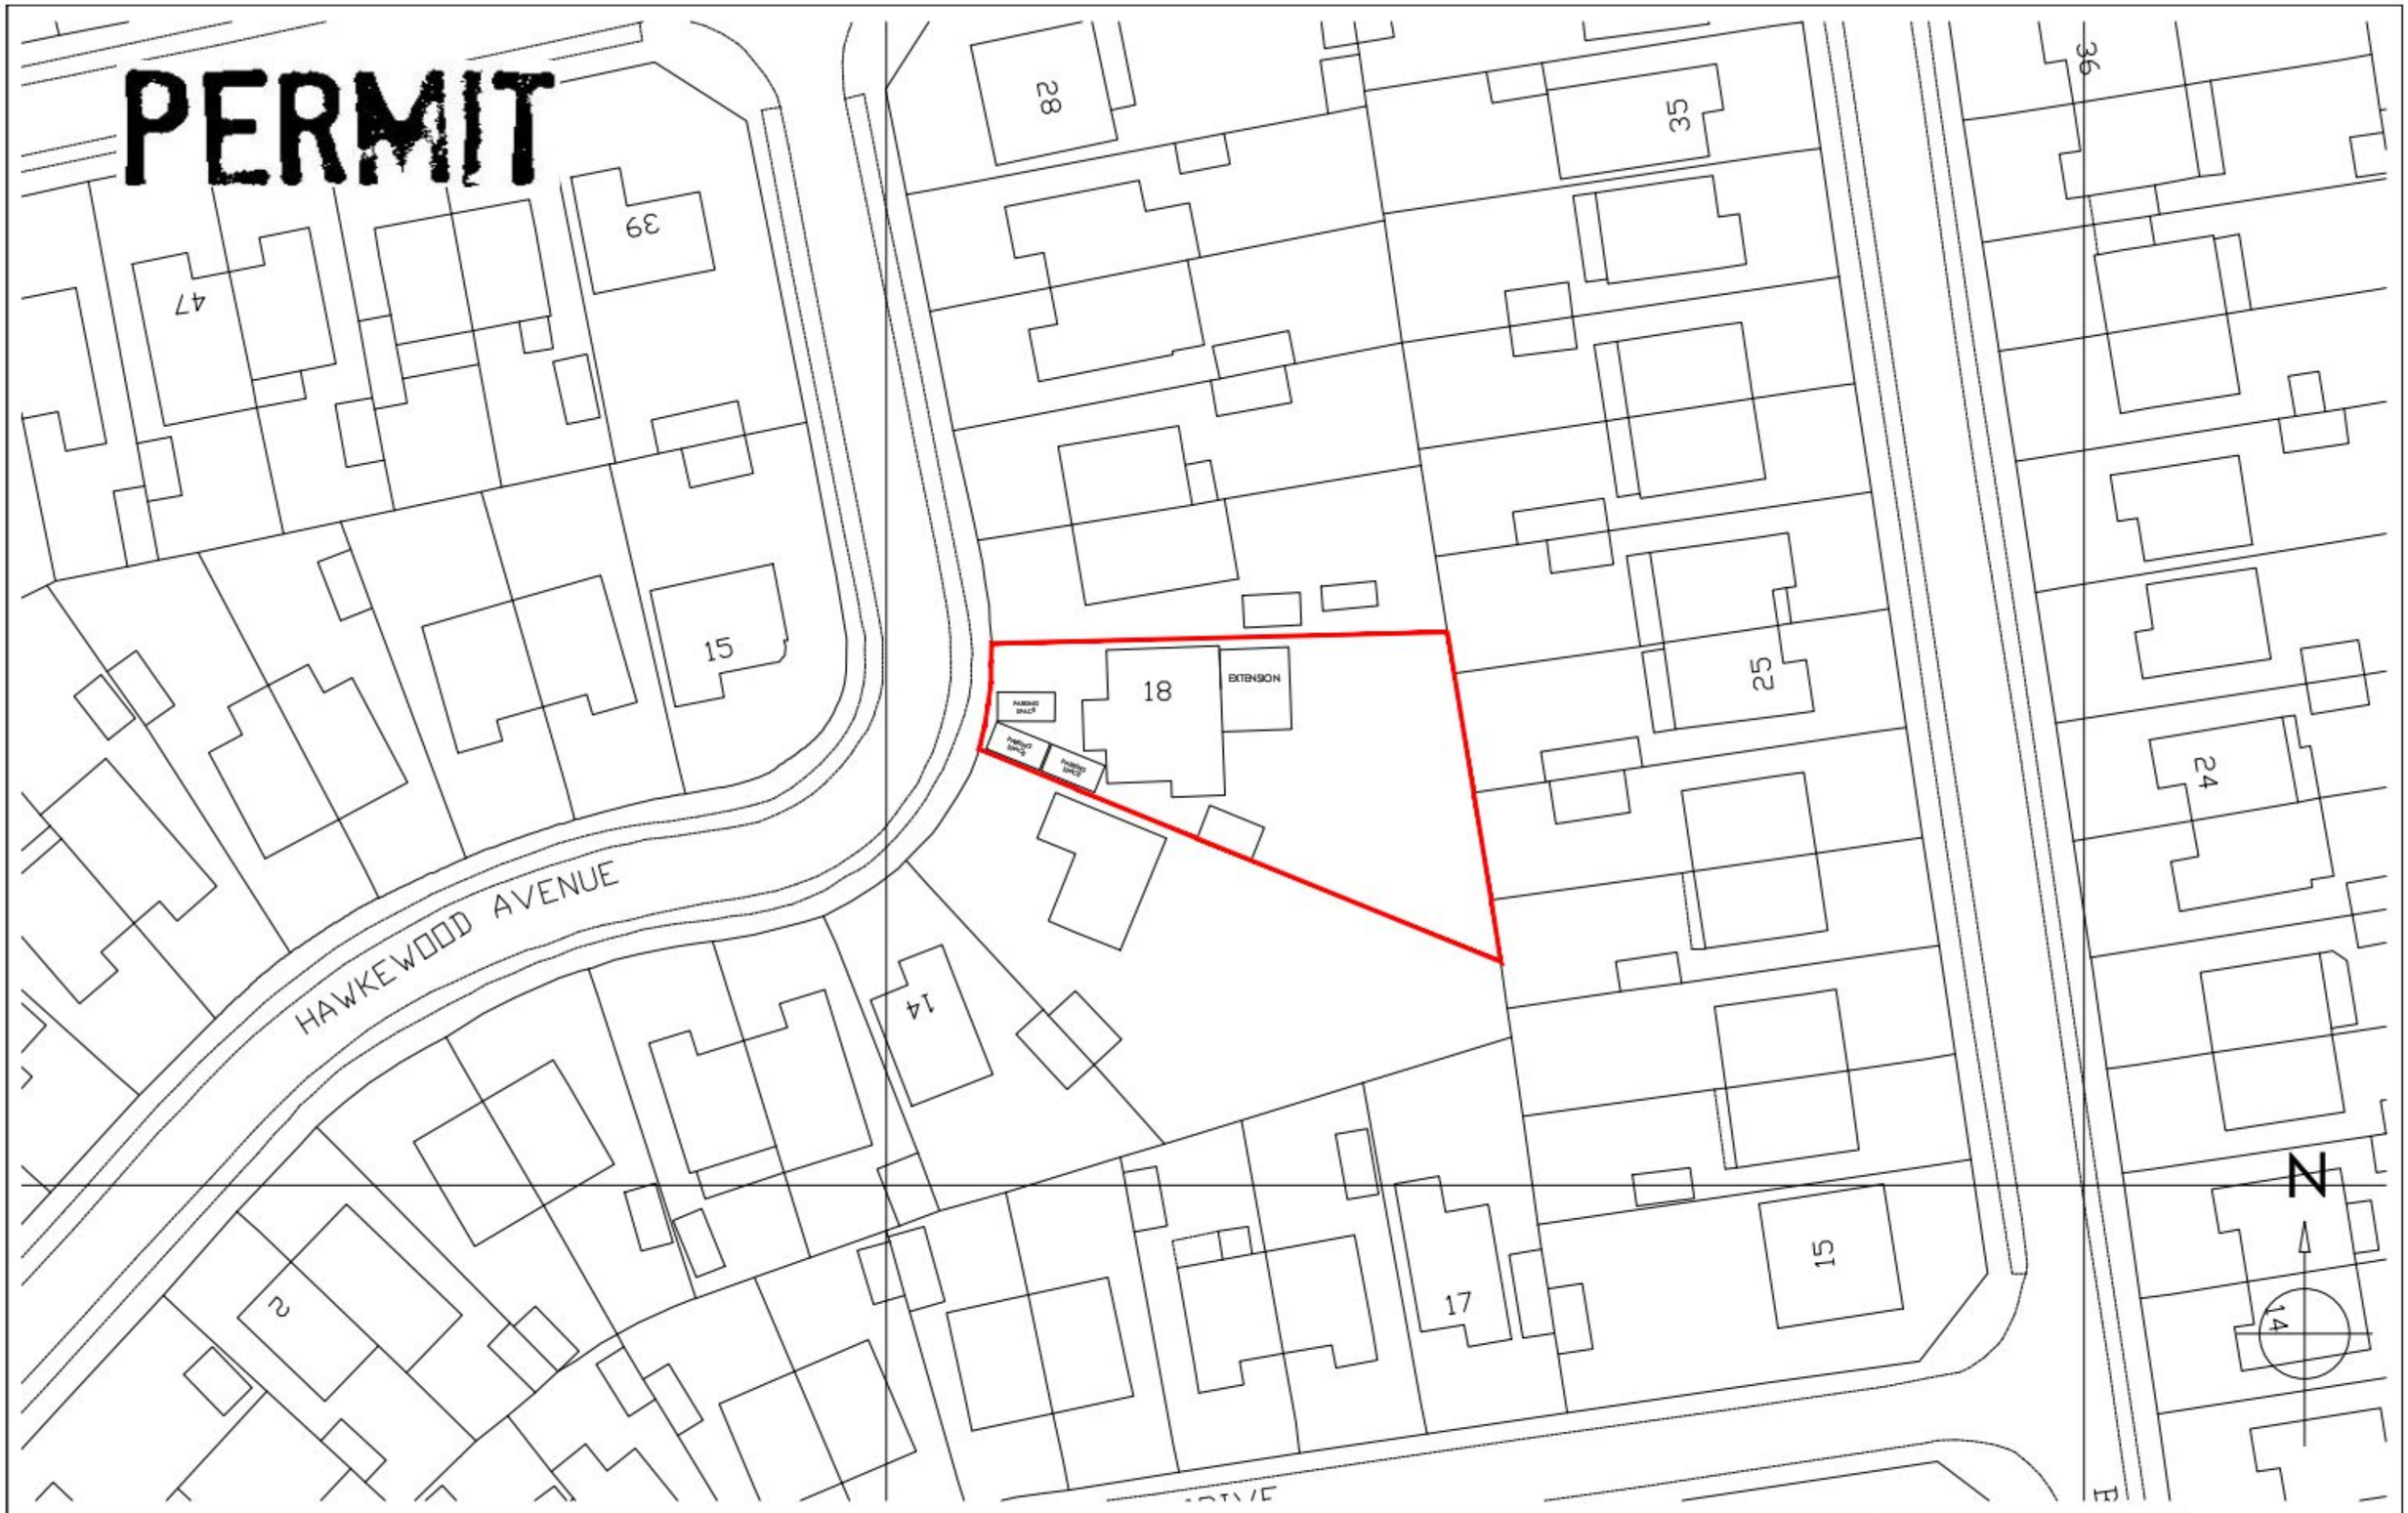

Copyright is reserved by GBS Designs and is issued on the condition that it is not copied or disclosed by or to any unauthorised persons without prior consent in writing from GBS Designs.

All dimensions to be checked on site

REV	DESCRIPTION	DRAWN	DATE
-	Initial design	GBS	12/12/11

Drawing Ref: HEAN 07 | Rev.: -

Drawing Title

Client: Mrs S Heaney

Project: Rear extension to 18 Hawkewood Avenue, Waterlooville, Hampshire, PO7 6EB.

Scale at A1: N/A | Scale at A3: 1:500

Date: 12 Dec 2011

Drawn by: GBS

MAP LICENCE No. 001015206

gbs designs
ARCHITECTURE & DESIGN
6 Shillinglee Waterlooville
Hampshire PO7 5RW
Telephone
023 9225 8315
www.gbsimages.co.uk