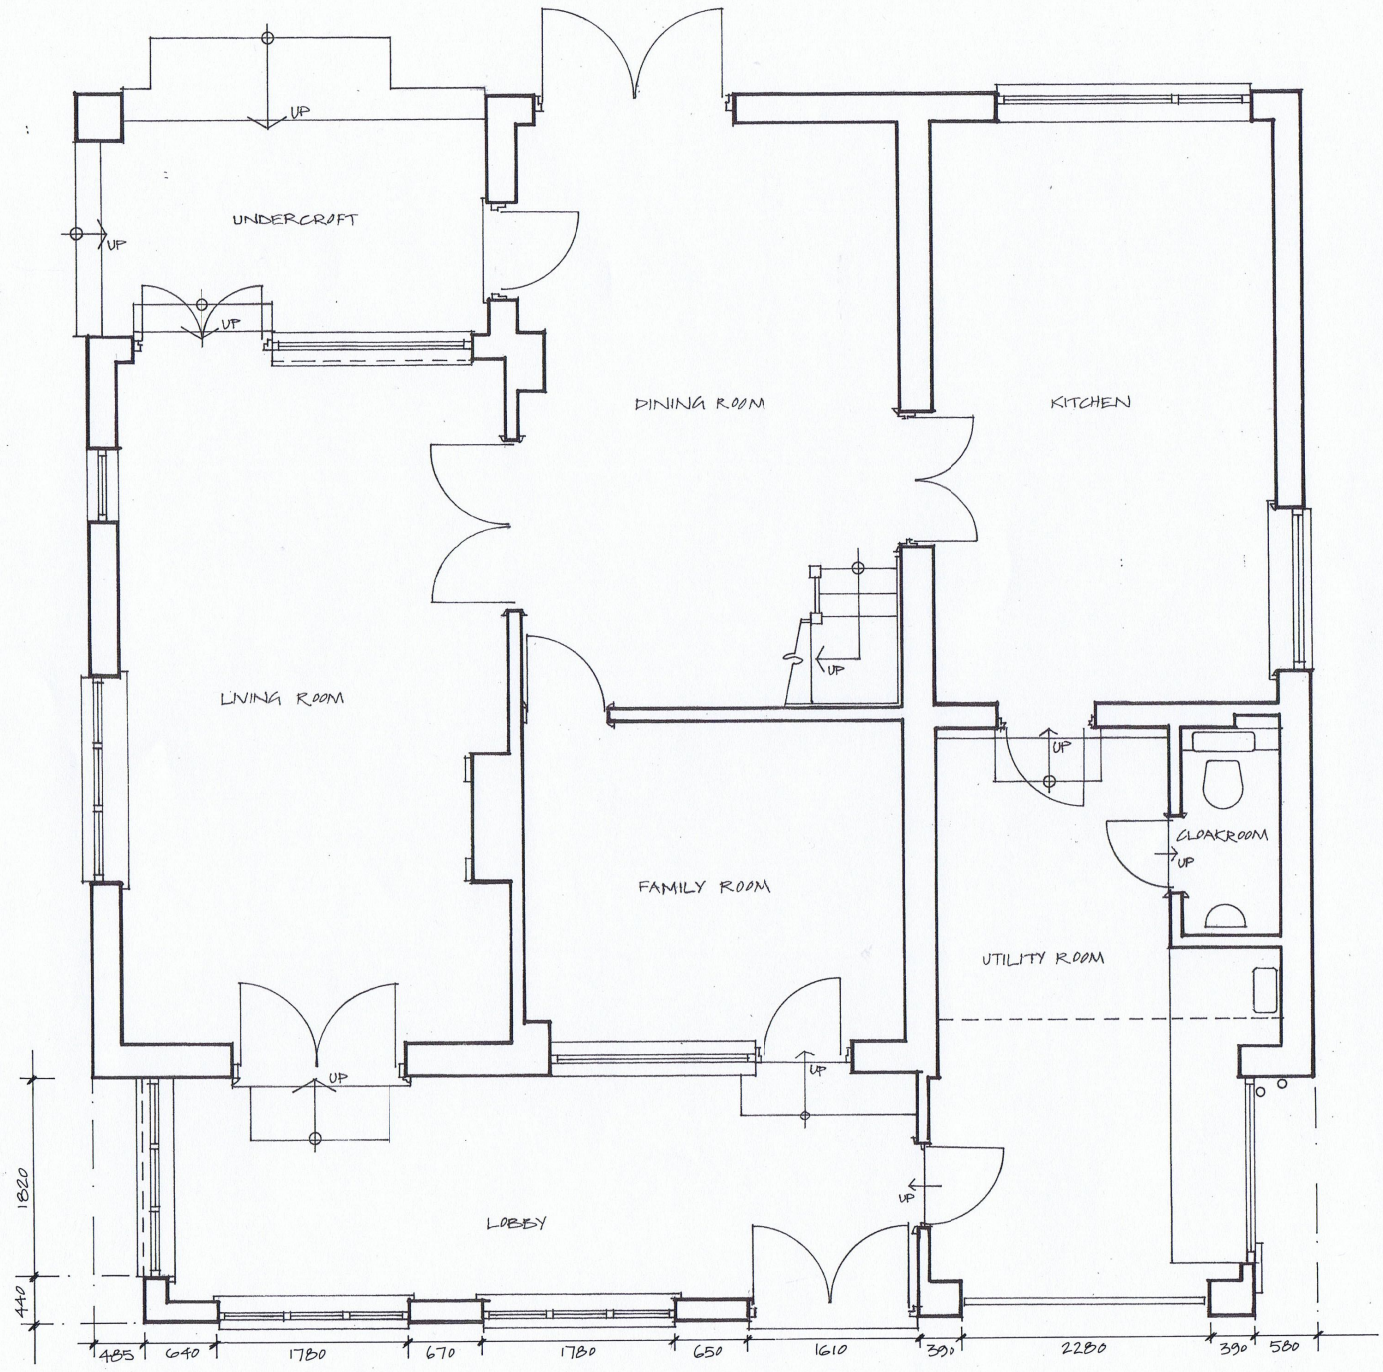


SCALE 1:50 @ A3

General Notes

No.	Revision/Issue	Date

Existing Ground Floor Plan

Bonnington Architects Limited
3 New Foresters Cottages
Isington
Hampshire GU34 4PS

Telephone 01420 23264

Project: Creek Cottage, 13a Salterns Lane

Date: 18th November 2011

Scale: 1:50

Drawing No. CC/01