Ordnance Survey®

OS Sitemap®

REFUSE

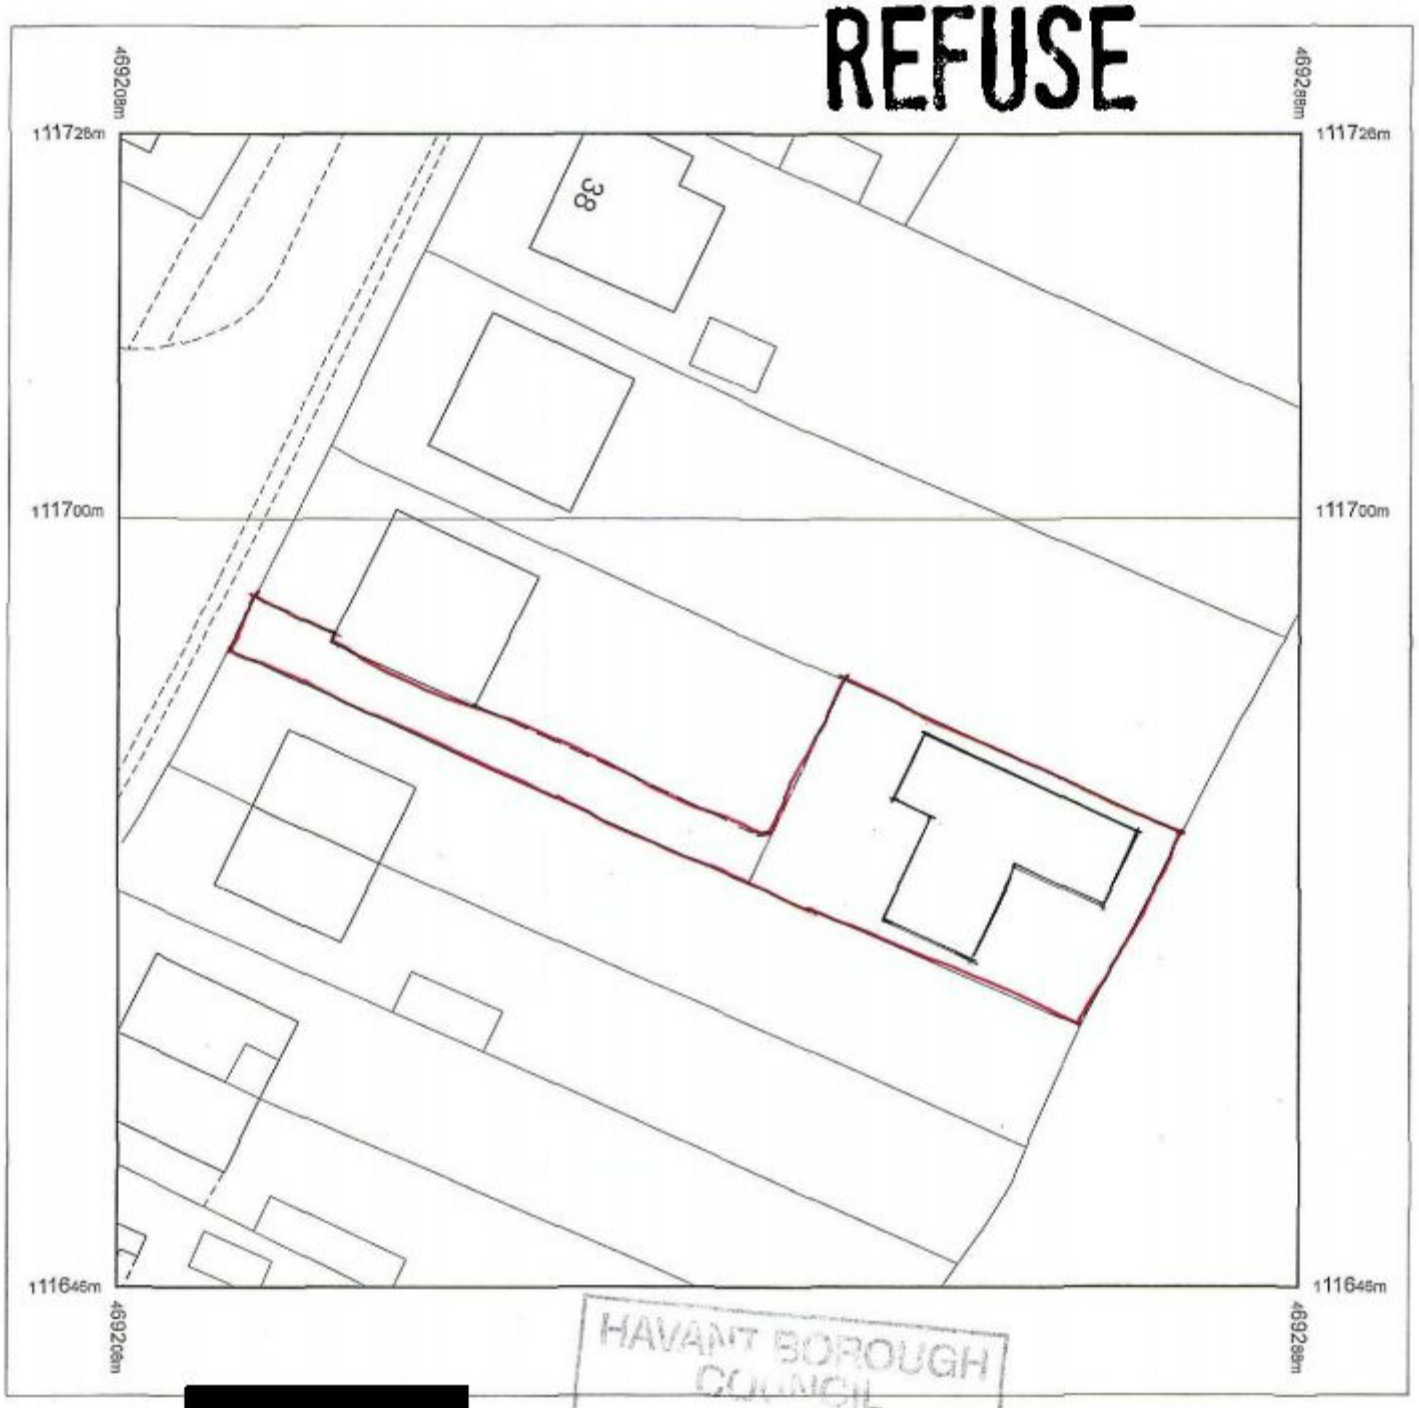


HAVANT BOROUGH COUNCIL
10 FEB 2011
RECEIVED

Produced 27.08.201[redacted] onal Geographic Databas[redacted]ision available at this date

Reproduction in whole or part is pr[redacted] prior permission of Ordnance Surve[redacted]

Ordnance Survey, the [redacted] registered trademarks [redacted]y, the national mapping agency of Gr[redacted]

The representation of a road, track or path is no evidence of a right of way.

The representation of features as lines is no evidence of a property boundary.

Part or all of this OS Sitemap is enlarged from mapping produced at one or more of the following scales: 1:1250, 1:2500, 1:10000.

Metres
0 5 10 15 20

Scale 1:500

Supplied by: **Outlet User**
Serial number: 00176000
Centre coordinates: 469247.63 111686.5

Further information can be found on the OS Sitemap Information leaflet or the Ordnance Survey web site: www.ordnancesurvey.co.uk

**34 Gladys Avenue**