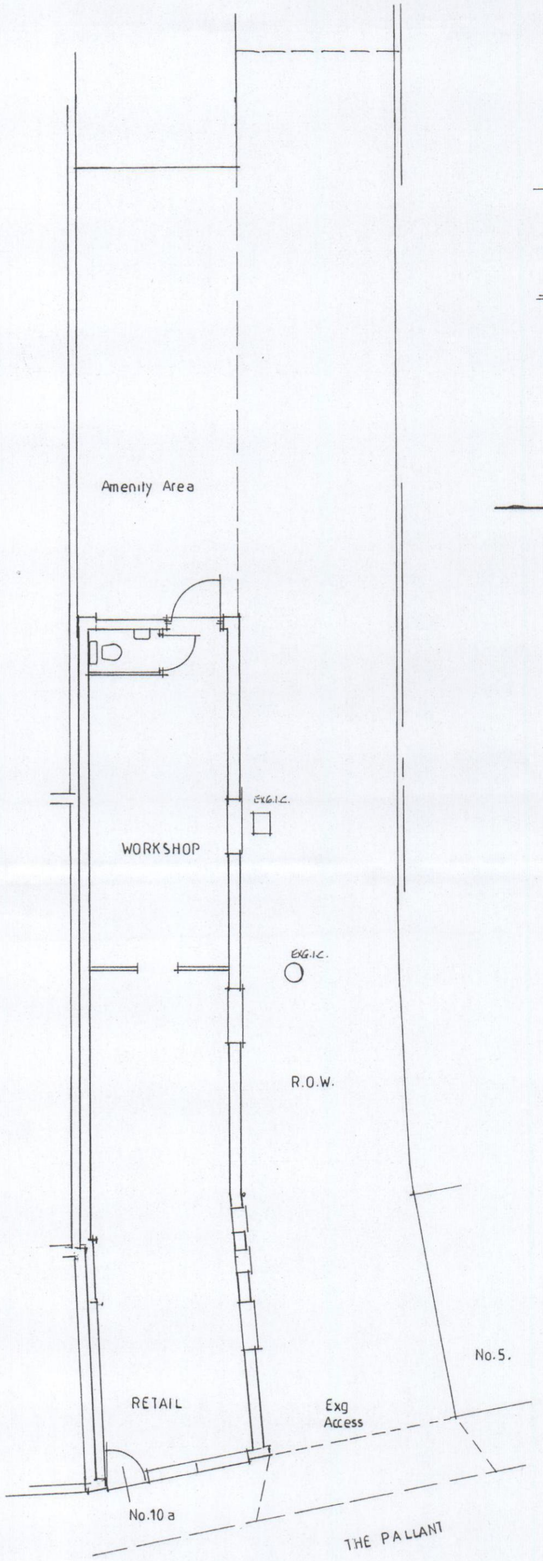

GROUND FLOOR PLAN

SCALE. 1:100

0 1 2 3 4 5

metres

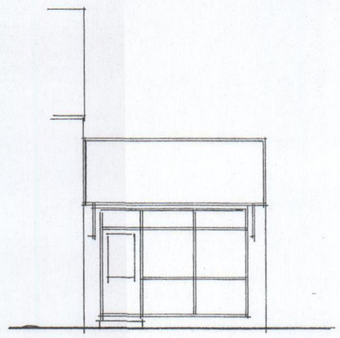

NORTH ELEVATION

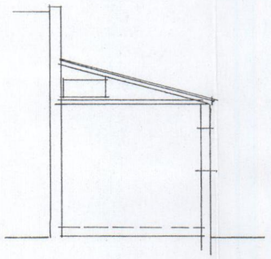

SECTION

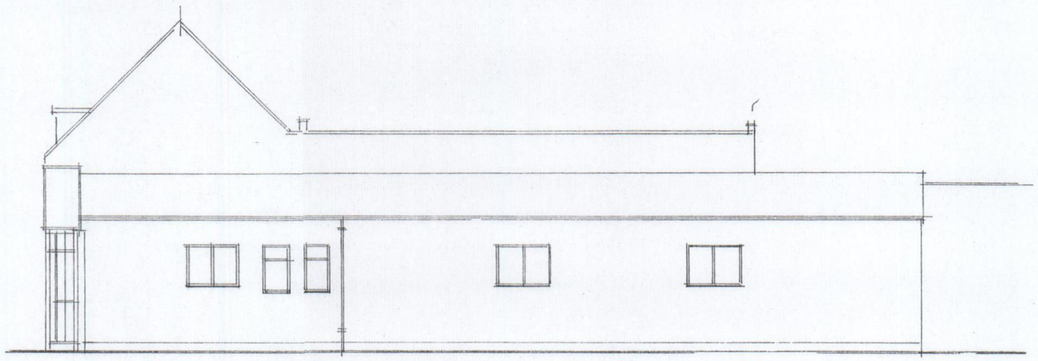

WEST

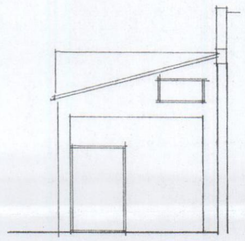

SOUTH

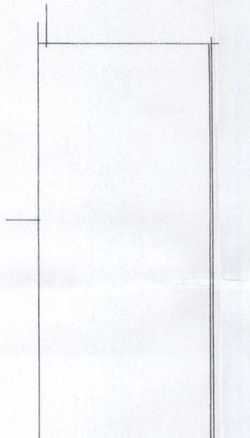

ROOF PLAN

HAVANT BOROUGH COUNCIL
17 JUN 2011
RECEIVED

10a THE PALLANT, HAVANT, HANTS. PO9 1BE

PLAN, ELEVATIONS, SECTION AS EXISTING

FOR MR C.J. HARRIES DWG. NO. 459-02

Geoffrey J. Duffett Tel. 023 92462261 May. 2011