
PROPOSED BASE DEVELOPMENT
MILL RYTHE HOLIDAY VILLAGE - EXISTING SITE PLAN AND SECTION



LAND LINE

SECTION A-A 1:200

0 1 2 3 4 5 6 7 8 9 10
Metres 1:200 Scale

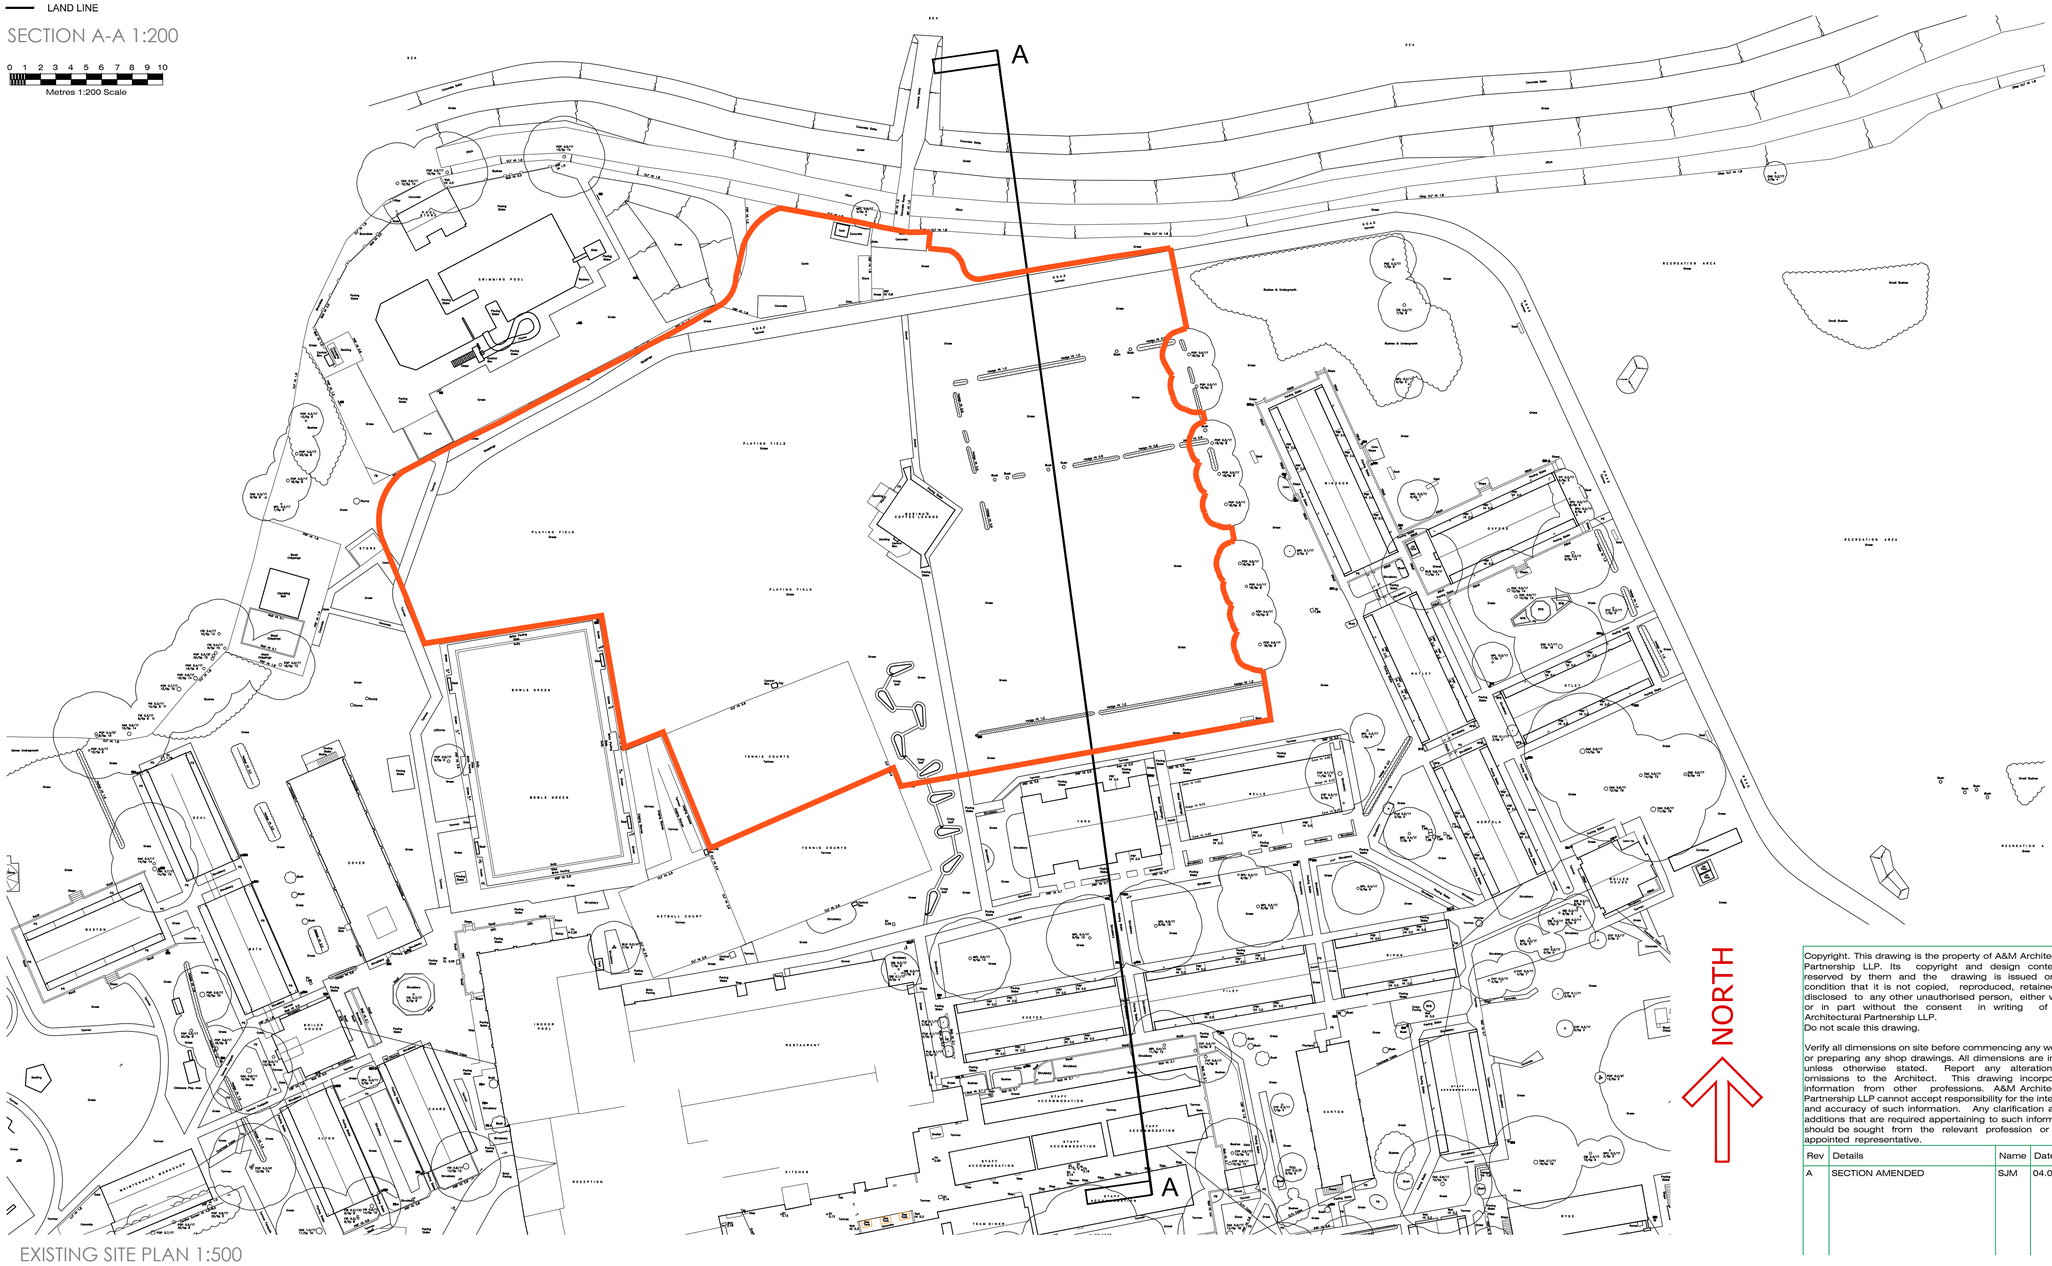

EXISTING SITE PLAN 1:500

LEGEND:

APPLICATION AREA

0 10 20 30 40 50
Metres 1:500 Scale

Copyright. This drawing is the property of A&M Architectural Partnership LLP. Its copyright and design content is reserved by them and the drawing is issued on the condition that it is not copied, reproduced, retained or disclosed to any other unauthorised person, either wholly or in part without the consent in writing of A&M Architectural Partnership LLP.
Do not scale this drawing.

Verify all dimensions on site before commencing any work or preparing any shop drawings. All dimensions are in mm unless otherwise stated. Report any alterations or omissions to the Architect. This drawing incorporates information from other professions. A&M Architectural Partnership LLP cannot accept responsibility for the integrity and accuracy of such information. Any clarification and/or additions that are required appertaining to such information should be sought from the relevant profession or their appointed representative.

Rev	Details	Name	Date
A	SECTION AMENDED	SJM	04.03.11

Away Resorts Ltd.

ARCHITECTURAL PARTNERSHIP LLP
40 CAMBRIDGE ROAD,
HASTINGS, EAST SUSSEX
TN34 1DT
T: 01424 200222
F: 01424 200333
E: admin@a-and-m.co.uk

Client
AWAY RESORTS LIMITED

Project
MILL RYTHE
HOLIDAY VILLAGE
HAVANT ROAD, HAYLING ISLAND,
HAMPSHIRE, PO11 0PB

Drawing Name
PROPOSED 31No. BASE DEVELOPMENT
EXISTING SITE PLAN AND SECTION

Status
PLANNING

Scale	Date
1:500/1:200 @A1	Feb 2011
Drawn By: SJM	Checked By: .

Computer File Name
3189-510A Extg Plan and Section.dwg

Drawing No	Revision
3189-510	A