JP TREE & GARDEN SERVICES





Monlas Cottage
Northwood Lane
Hayling Island
Hampshire
PO11 0LR
02392 469039
07845 367063
www.jptrees.co.uk

PLEASE FIND ENCLOSED NEW SKETCH MAP FOR

TPO APPLICATION 11/00970

17 SEAFARERS WALK, HAYLING ISLAND.

KIND REGARDS

JON PETLEY.

HAVANT BOROUGH COUNCIL
17 MAY 2011
RECEIVED



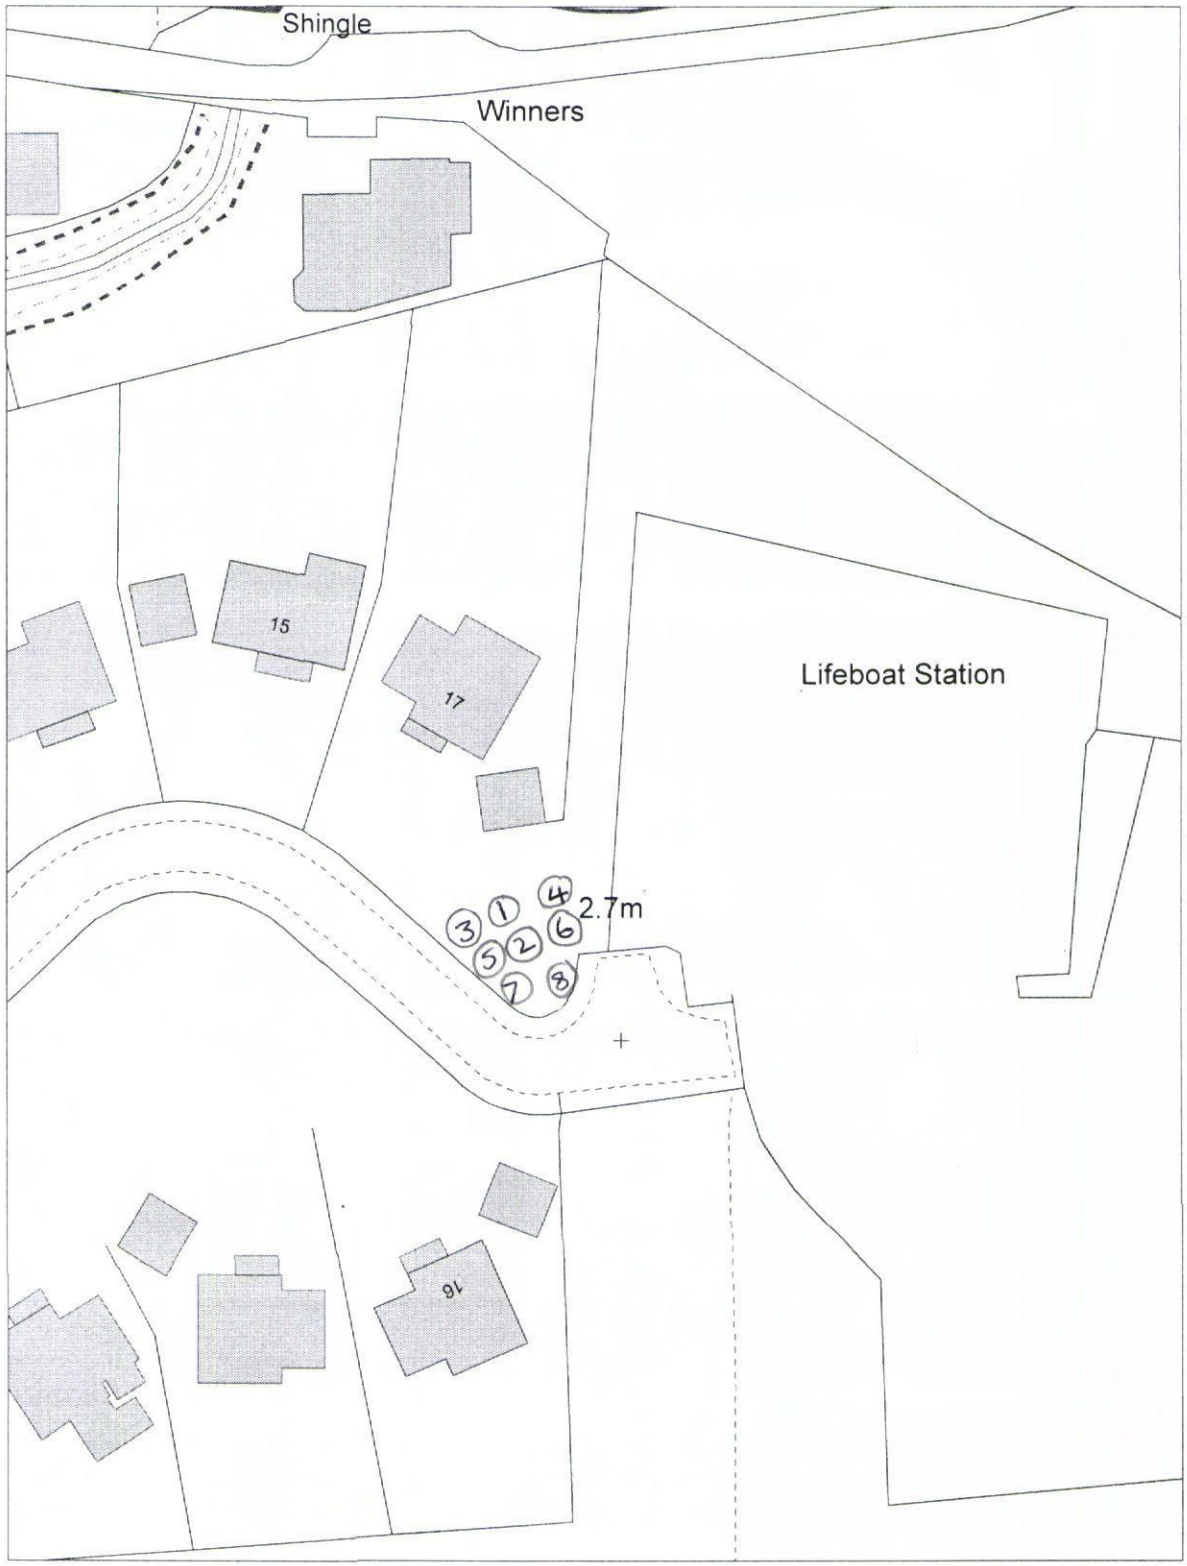

	Title:	Drawn By:
Civic Offices, Civic Centre Road, Havant, Hampshire PO9 2AX t: 023 9247 4174		Scale: 1:750
Havant BOROUGH COUNCIL	17 Seafarers Walk	Drawing No:
		Cleaner, Safer, More Prosperous

HAVANT BOROUGH COUNCIL
12 MAY 2011
RECEIVED