


① FIRST SOLAR PV MODULES, MOUNTED UPON LOW PROFILE EXTRUDED STEEL FRAME




NORTH WEST PROPOSED ELEVATION



SOUTH EAST PROPOSED ELEVATION

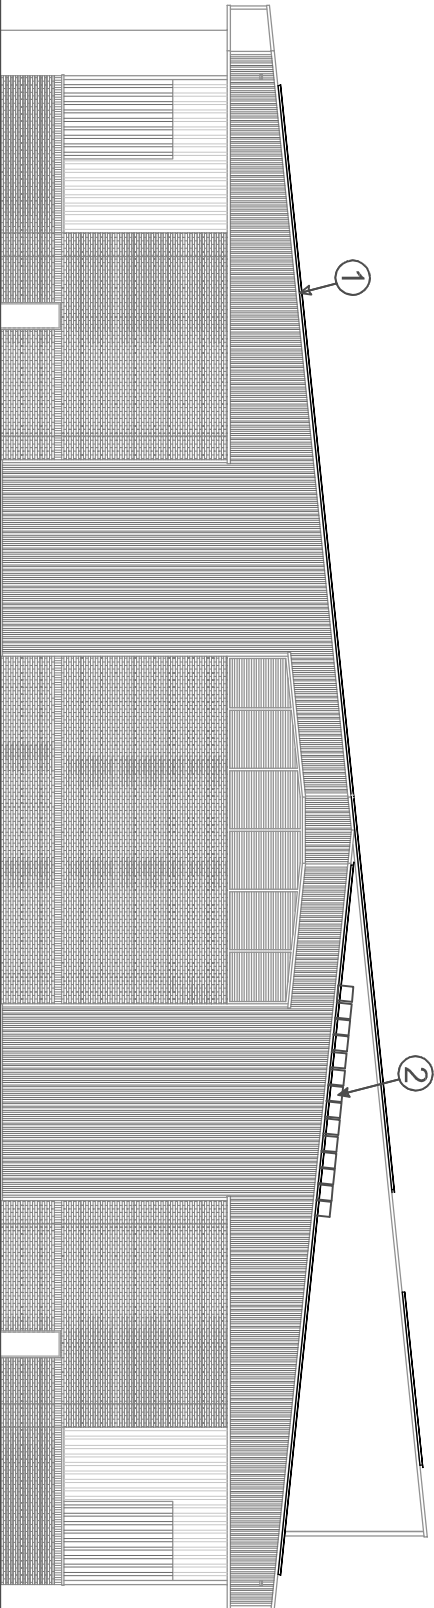

NORTH EAST PROPOSED ELEVATION

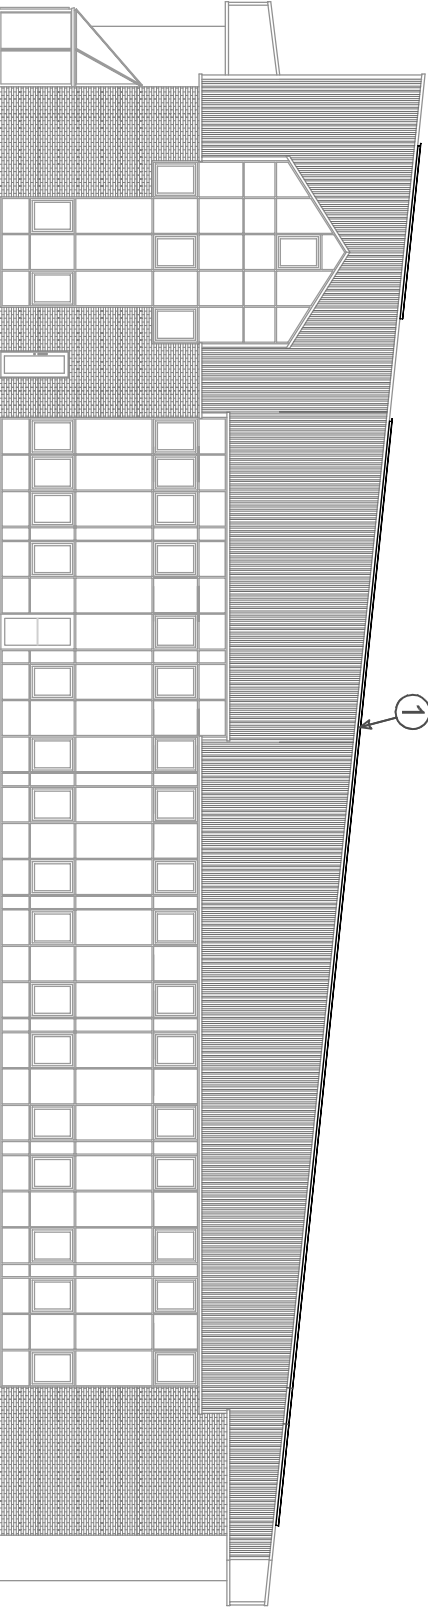

SOUTH WEST PROPOSED ELEVATION

Low Carbon solar
9-13 West Market Place
Cirencester GL7 2NH
Phone: +44 (0) 1285 380 050
www.lowcarbonsolarpartners.com

PLANNING APPLICATION

PROJECT / ADDRESS:

HAMPSHIRE COSMETICS
BRAMBLES HOUSE
WATERBERRY DRIVE
WATERLOOVILLE
PO7 7UW

DRAWING TITLE:

PROPOSED
ELEVATIONS

SCALE: 1:250 @ A3 DATE: 18/02/2011

DRAWING NO. 1429 - P - 02 REV 00

SCALE 1:250 @ A3

