PERMIT

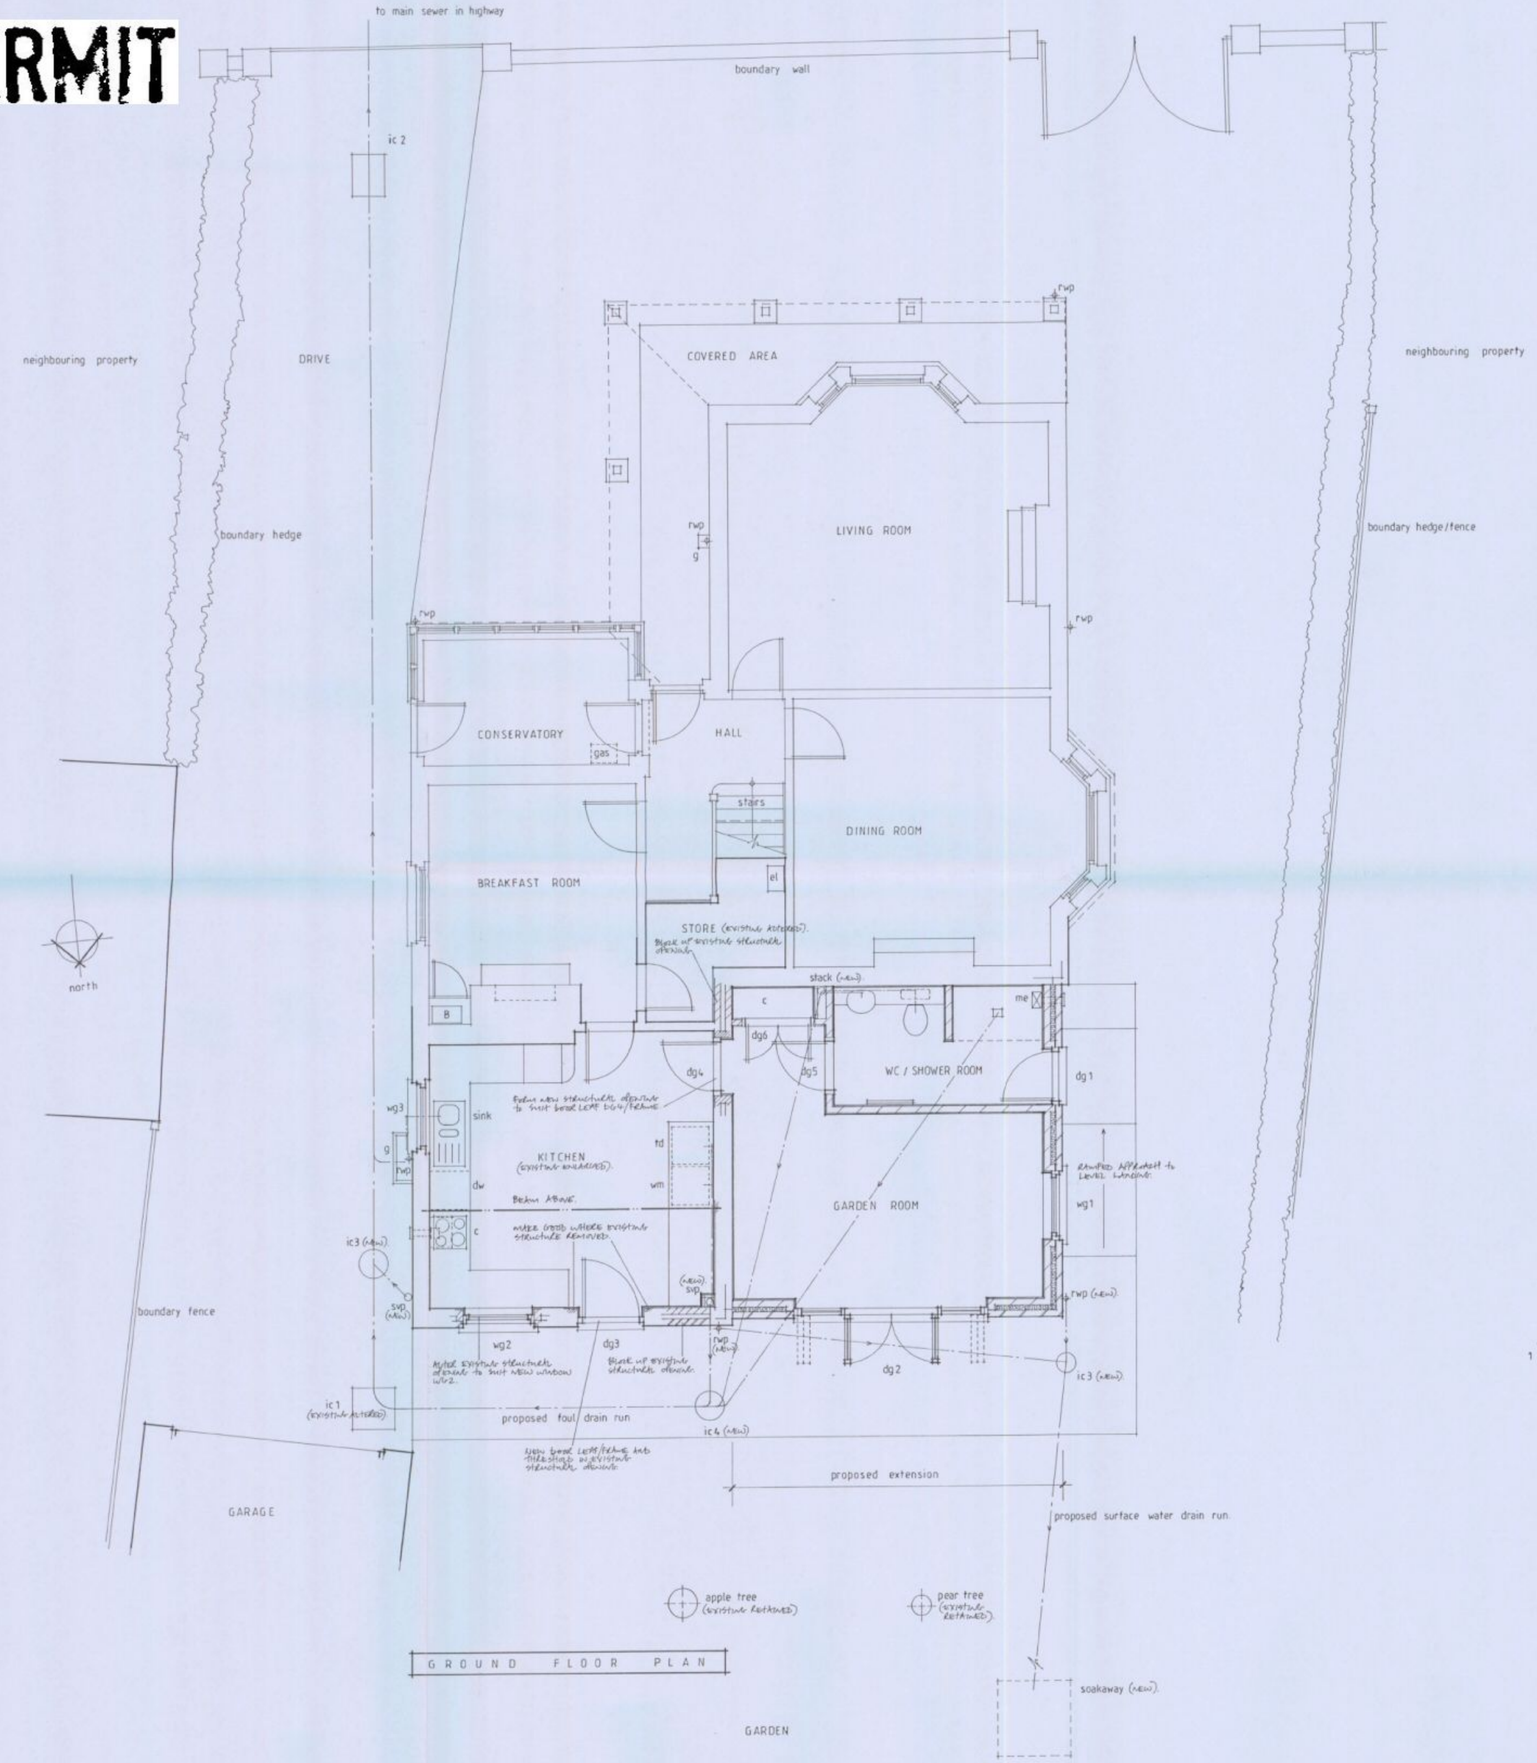

N O T E

1 - For Ground and First Floor Plans as existing, and Elevations as existing refer to latest copies of Drawings 1158/1/01 and 1158/1/02.
- For Site/Location Plans, First Floor Plan and Elevations as proposed refer to latest copies of Drawings 1164/S/03, 1158/2/05 and 1158/1/06

HAVANT BOROUGH COUNCIL
15 OCT 2010
RECEIVED

JOB
PROPOSED EXTENSION and ALTERATIONS
AT 8 THIRD AVENUE
DENVILLES
HAVANT
HAMPSHIRE PO9 2QS

CLIENT
MR AND MRS J. BATTY

TITLE
GROUND FLOOR PLAN AS PROPOSED

SCALE	DRAWN BY
1:50	DMA
DATE 9-10	

THE HARRISON YOUNG PARTNERSHIP LTD
CHARTERED ARCHITECTS
12 West Street Emsworth Hampshire PO10 7DY
Telephone 01243 372993
Fax 01243 374892

DRAWING No.	REV.
1158 / 1 / 04	