


EAST ELEVATION



NORTH ELEVATION

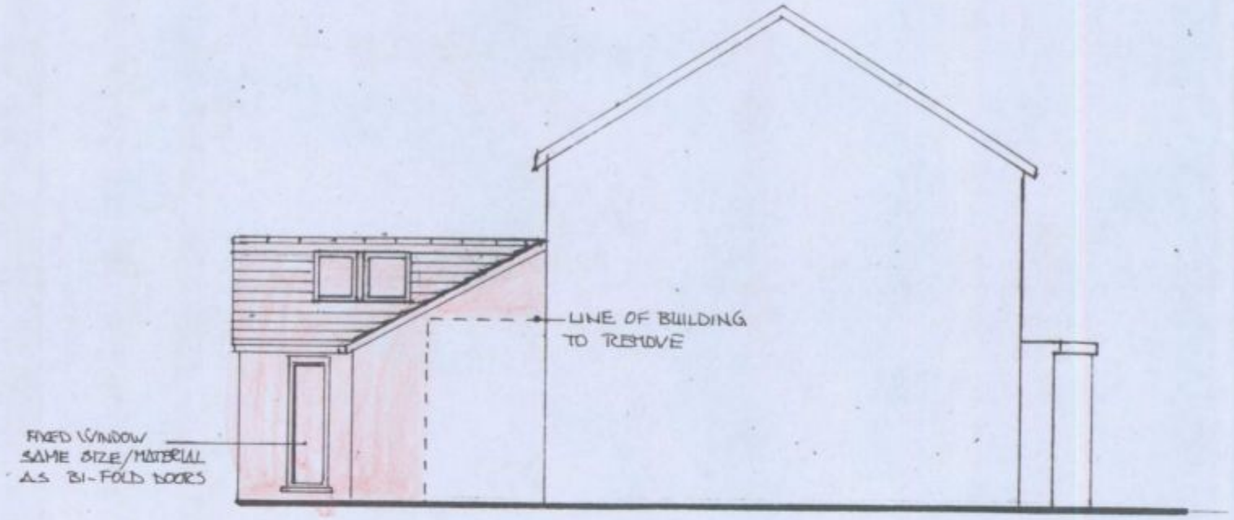

WEST ELEVATION



SOUTH ELEVATION

0 1 2 3 4

SCALE 1:100 METERS

HAVANT BOROUGH COUNCIL
12 JUL 2010
RECEIVED

PROPOSED EXTENTION AND INTERNAL WORK AT 5 ALEXANDER CLOSE, WATERLOOVILLE, PO7 5TB

For: Mr. & Mrs. A. Vowles 5 Alexander Close Waterlooville PO7 5TB	**Date:** 2010 **Scale:** AS SHOWN **No** 3 **Drawn:** KIM ELEVATIONS	**CREATIVE DESIGNS** Oaklea, Titchfield Lane, Wickham, Portsmouth PO17 5PQ Tel 01329 835992