
REFUSE

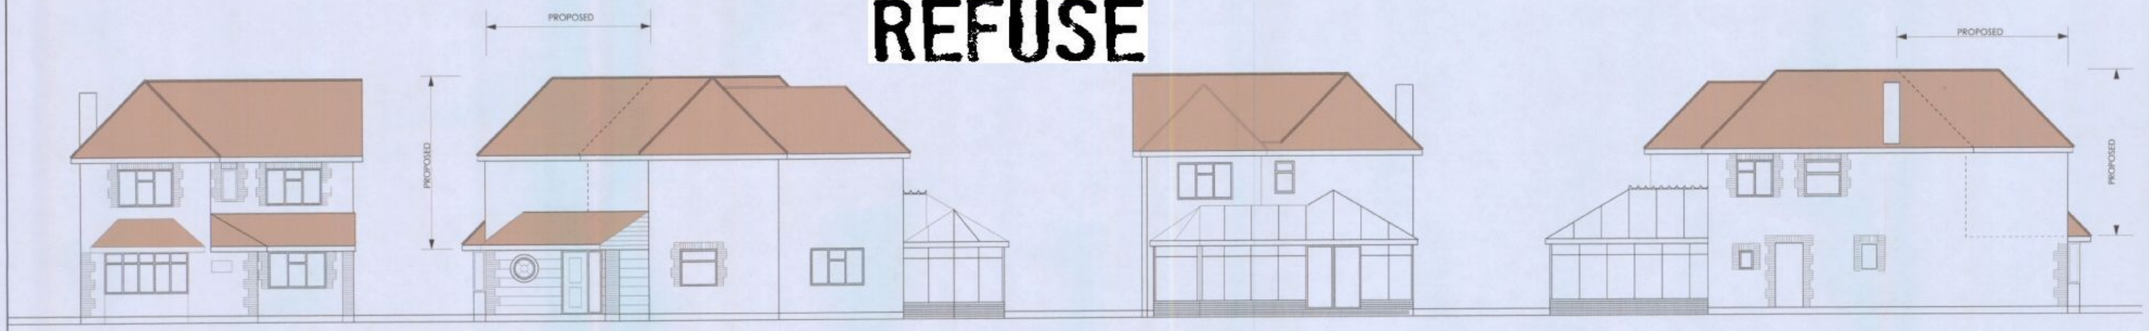

FRONT ELEVATION

SIDE ELEVATION

REAR ELEVATION


SIDE ELEVATION

NOTES


MATERIALS
WALLS- RENDER AS EXISTING
ROOF- CONCRETE ROOF TILES AS EXISTING
WINDOWS- UPVC AS EXISTING
CONSERVATORY- AS EXIST




GROUND FLOOR PLAN

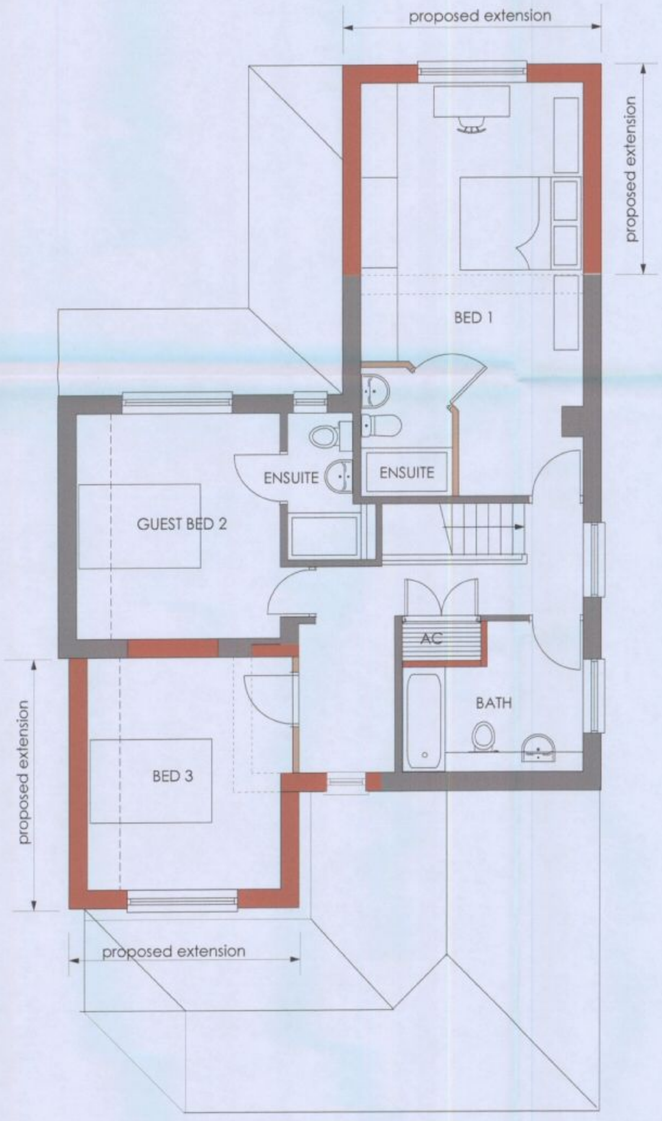

FIRST FLOOR PLAN

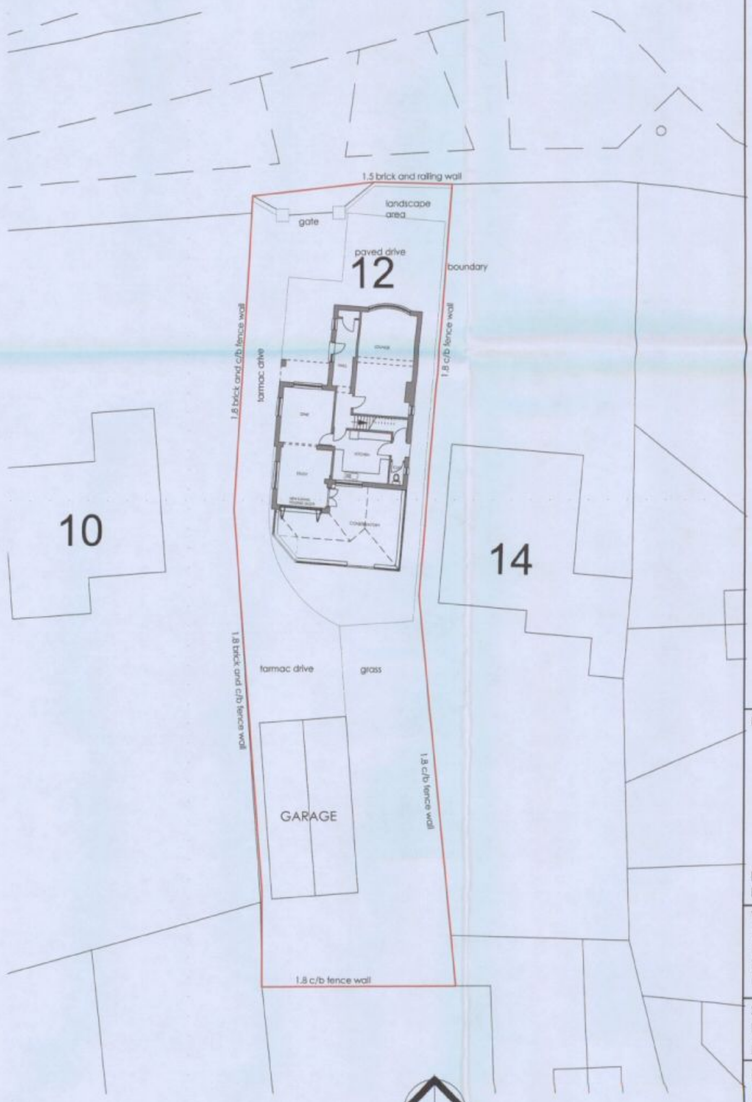

SITE PLAN 1:200

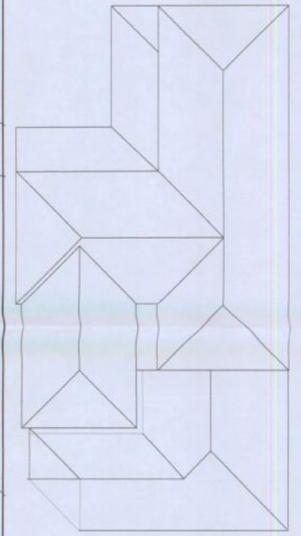

ROOF PLAN 1:100

REVISIONS

PROPOSED
PLANS, ELEVATIONS AND SITE PLAN

TITLE
12 HAVANT ROAD
HAYLING ISLAND
HANTS
PO11 0NZ

SCALE: 1:50 1:100 1:200
DATE: SEPT 2010
DRWG NO: MS/11 REV NO: -

D.ALLEN
Architectural Technician
62 Havant Road
Hayling Island,Hants PO11 0PY
Tel: (02392) 467620
E-mail: haylingplans@btinternet.com

HAVANT BOROUGH COUNCIL
22 SEP 2011
RECEIVED