


PERMIT

SCALE 1:500

HAVANT BOROUGH COUNCIL
DEVELOPMENT CONTROL

20 SEP 2011

RECEIVED

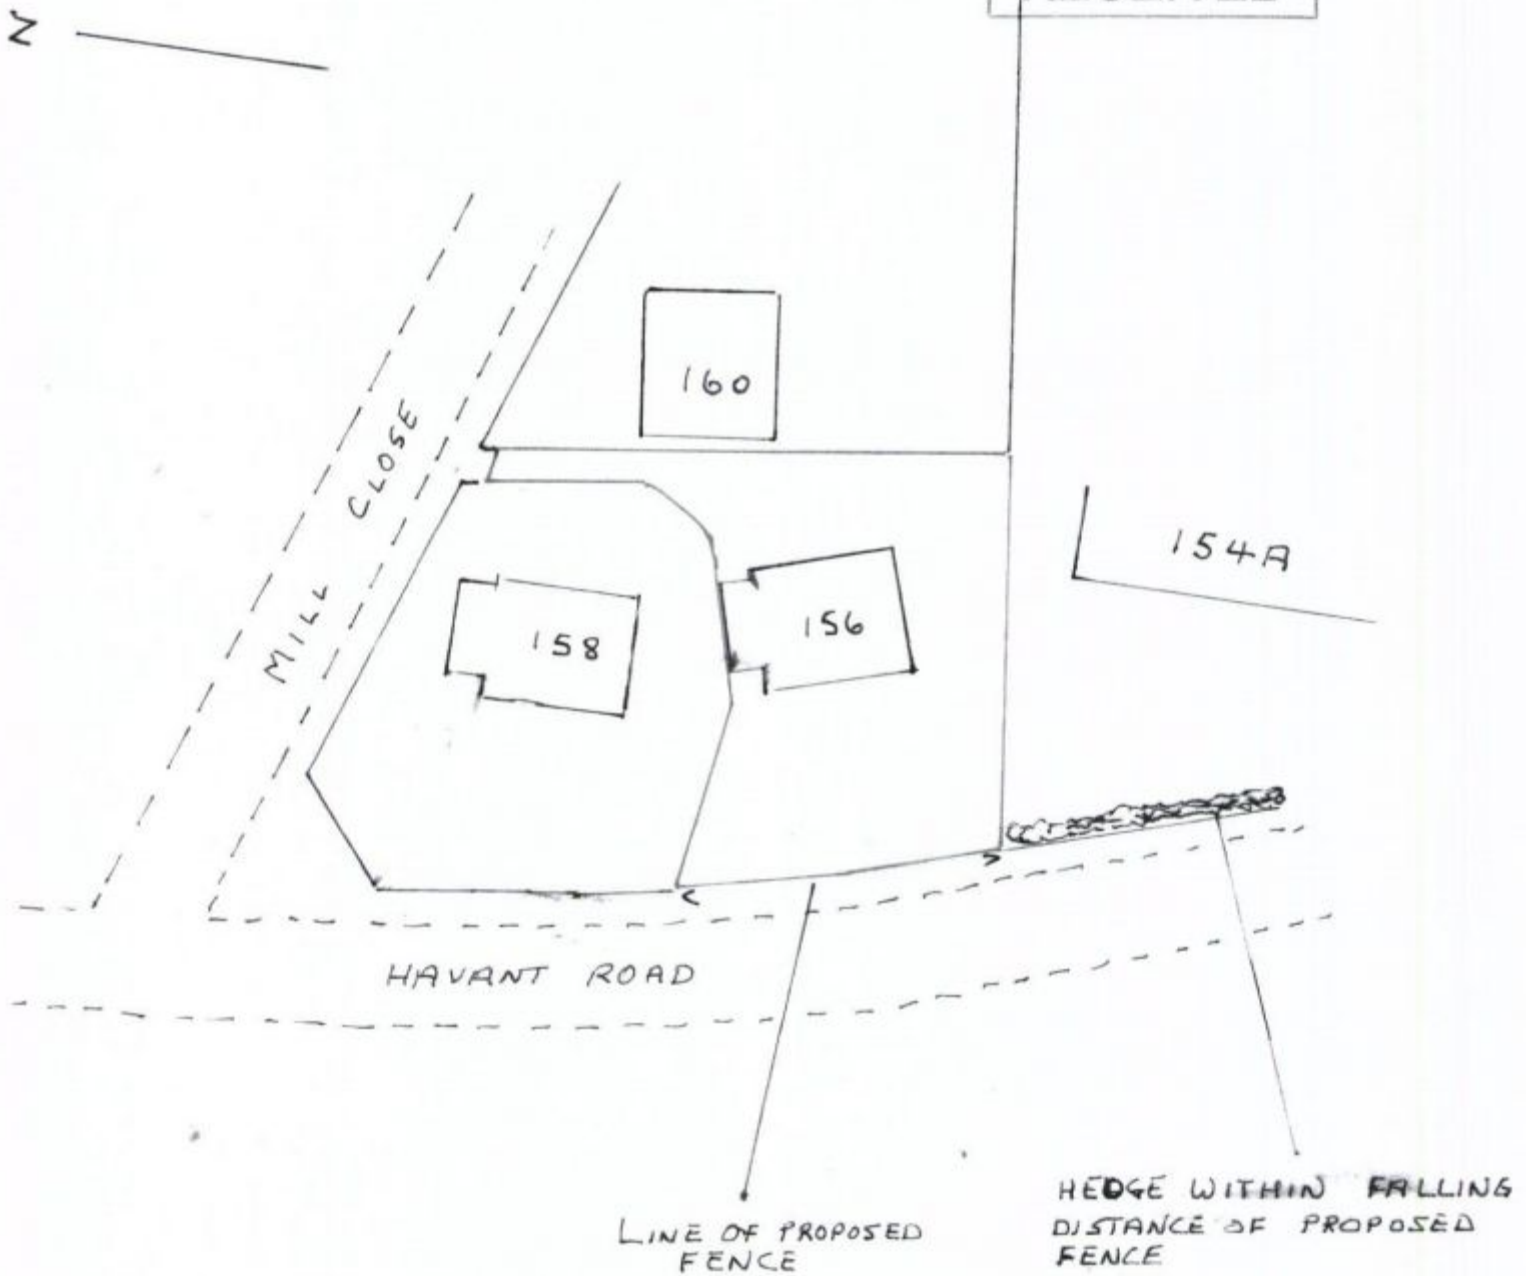

BLOCK PLAN
ORIGINAL A4