EXISTING

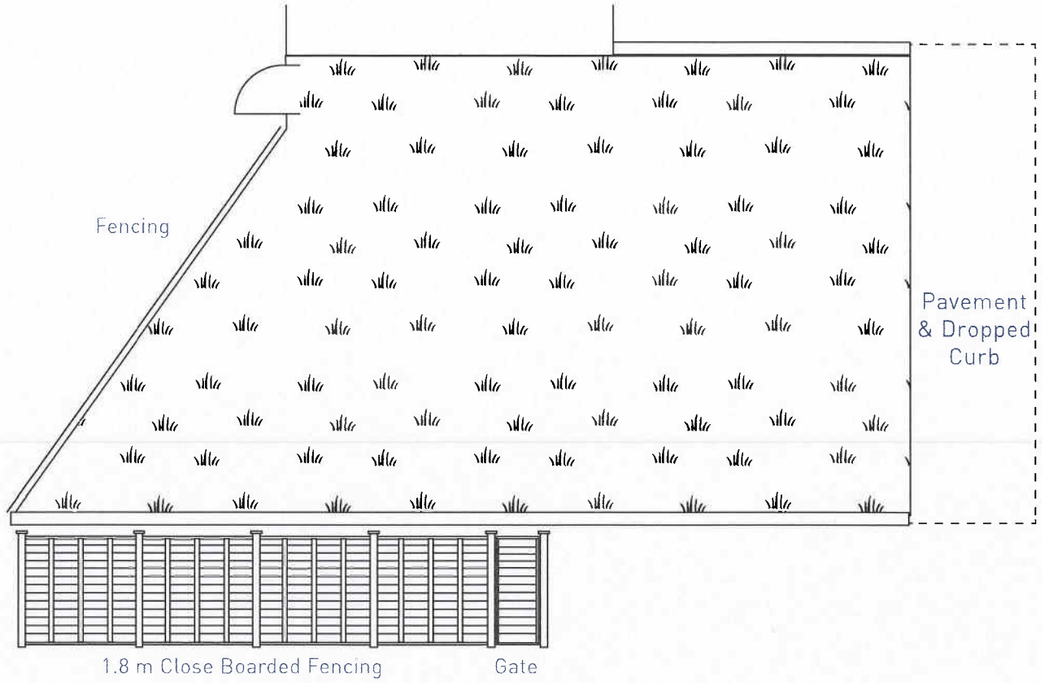

North

Front

PROPOSED

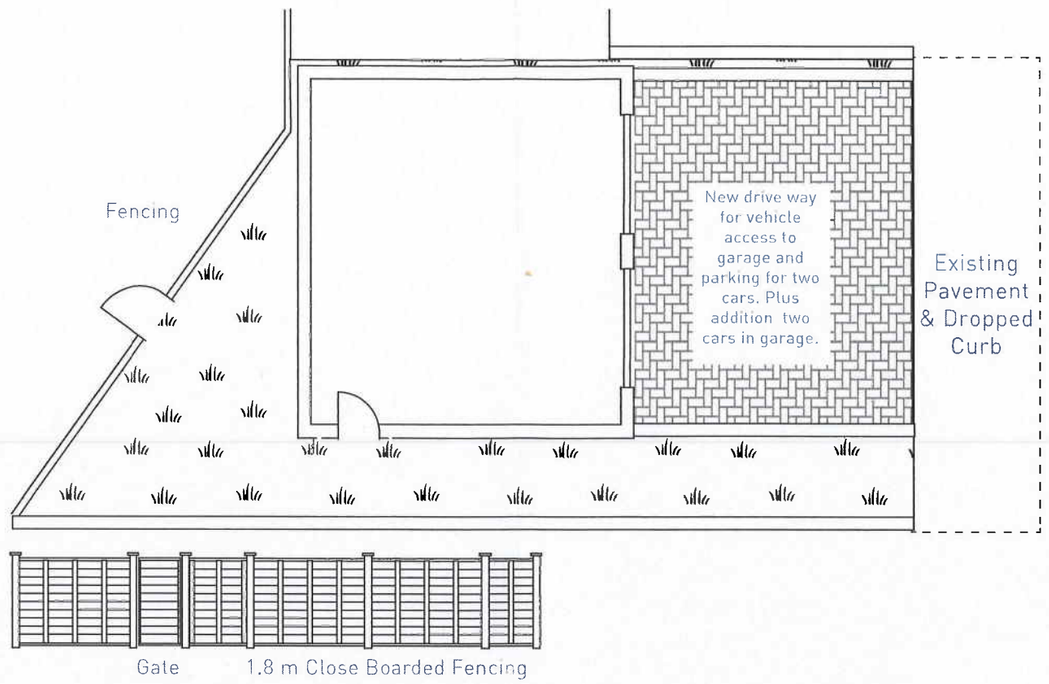

GARAGE

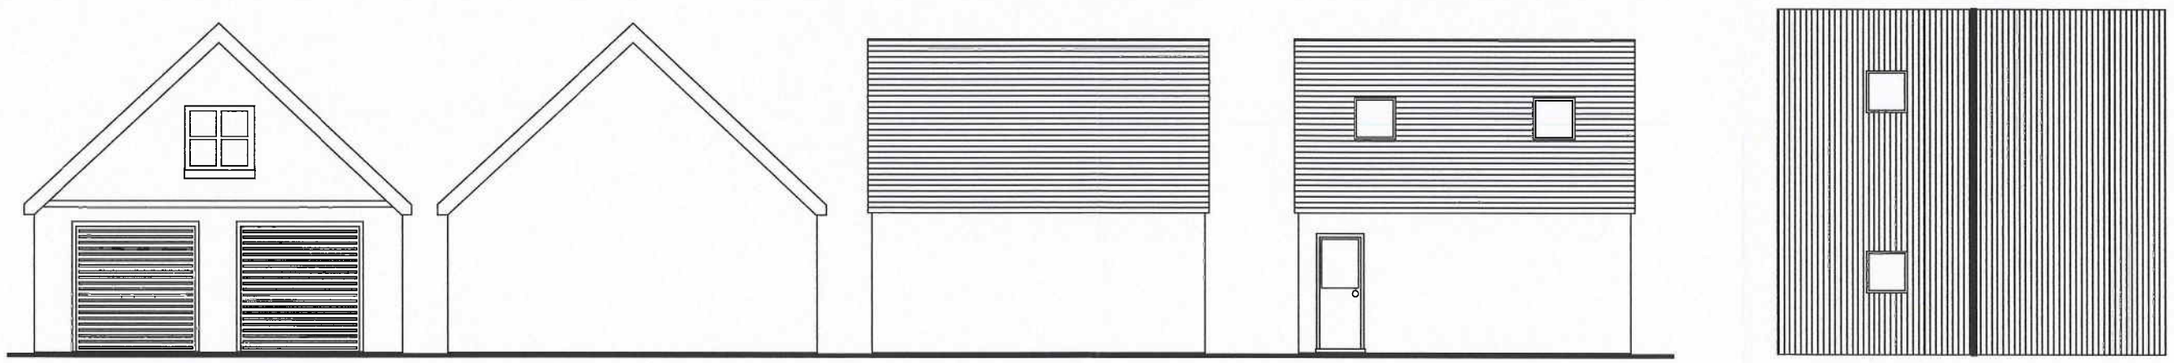

FRONT ELEVATION

REAR ELEVATION

WEST ELEVATIONS

EAST ELEVATIONS

ROOF PLAN

BJC PLANNING SOLUTIONS
m: 07966 475153 t: 023 9283 2048
e: brendan@bjcplanning.co.uk www.bjcplanning.co.uk

4 Ivydene Gardens PO8 8NP | Scale 1:100

0m 1m 2m 3m 4m 5m 6m 7m 8m 9m 10m

HAVANT BOROUGH COUNCIL
DEVELOPMENT CONTROL
2 9 FEB 2012
RECEIVED