


PERMIT

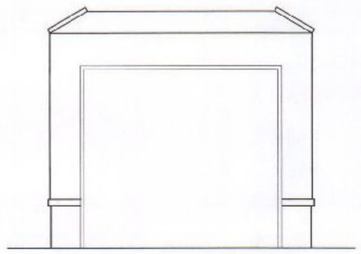


NORTH WEST ELEVATION

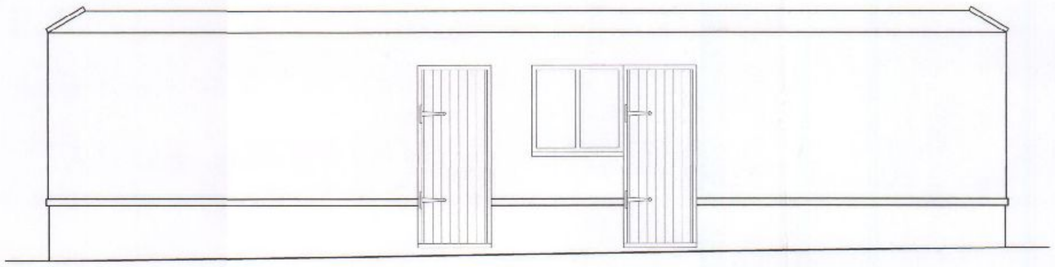


NORTH EAST ELEVATION

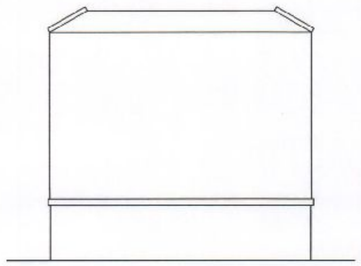

SOUTH EAST ELEVATION

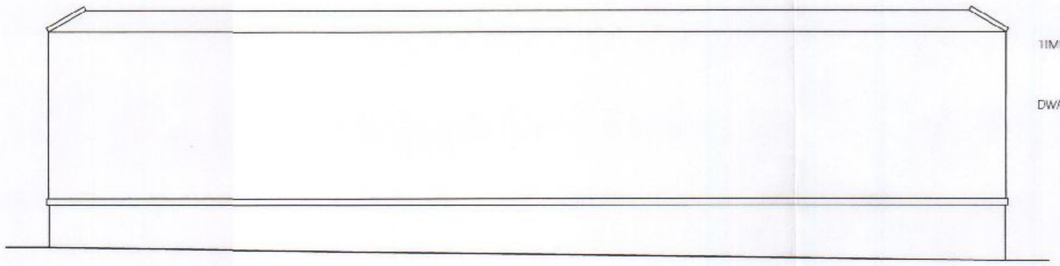

SOUTH WEST ELEVATION

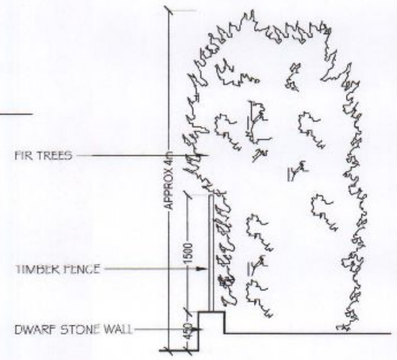


FENCE SECTION SCALE 1:50




LOCATION PLAN SCALE 1:1250

HAVANT BOROUGH COUNCIL
- 7 SEP 2011
RECEIVED

SITE PLAN SCALE 1:100

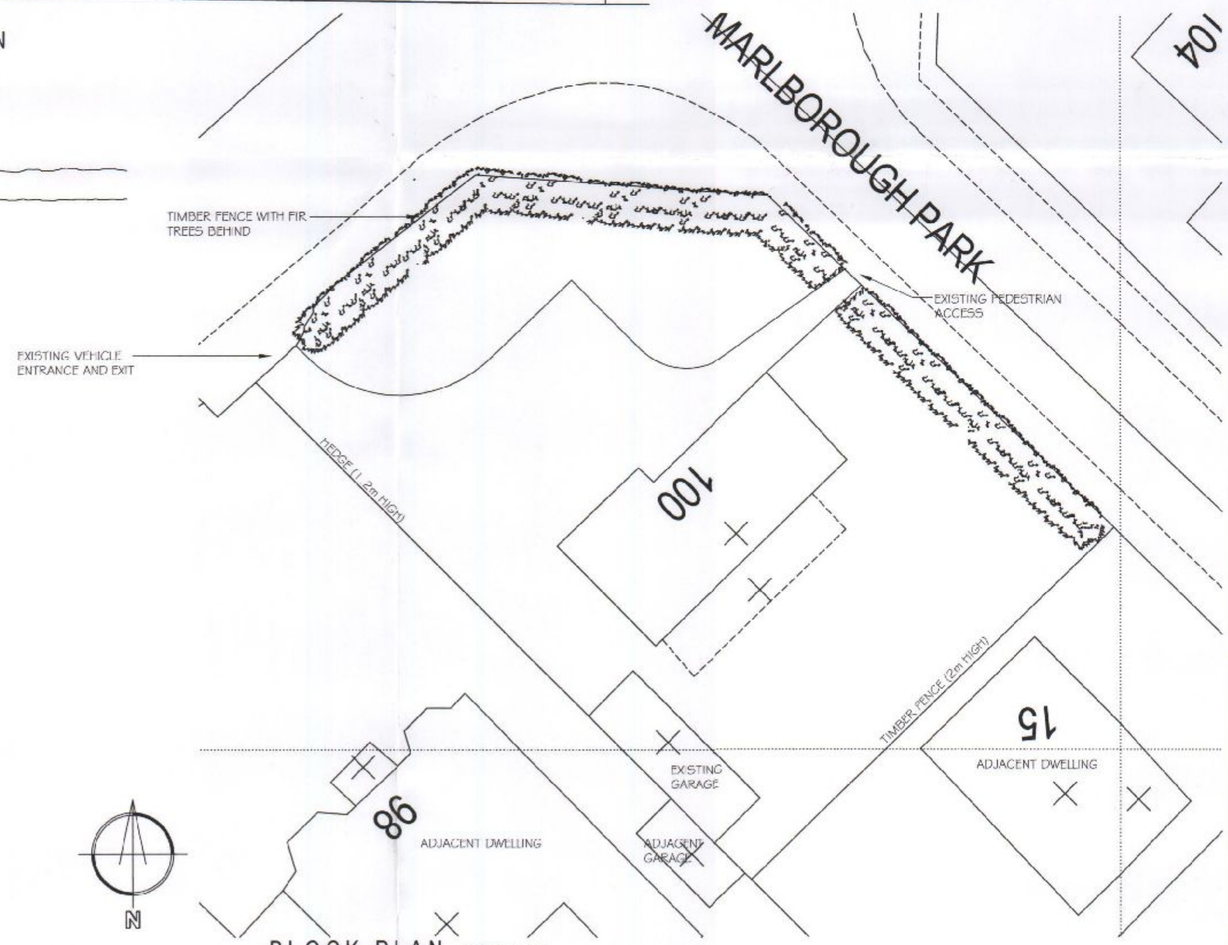

BLOCK PLAN SCALE 1:200

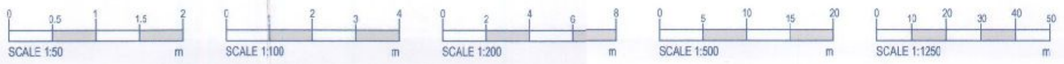

REV:	DATE:	DESCRIPTION:	DR	CHK
A	30-05-11	ADDITIONAL NOTES ADDED, BLOCK PLAN AMENDED	GJB	-

DO NOT SCALE THESE DRAWINGS. USE WRITTEN DIMENSIONS ONLY. ALL DIMENSIONS TO BE CHECKED ON SITE PRIOR TO COMMENCEMENT OF WORK.

THIS DRAWING IS THE COPYRIGHT OF SIMPSON HILDER ASSOCIATES AND MAY NOT BE REPRODUCED, COPIED OR ALTERED IN ANY WAY WITHOUT WRITTEN AUTHORITY.

SIMPSON HILDER ASSOCIATES LIMITED
67A HIGH STREET
LYNDHURST
HAMPSHIRE
SO43 7BE
T: +44 (0) 23 8028 3798
F: +44 (0) 23 8028 3688
E: sha@simpsonhilder.co.uk
www.simpsonhilder.co.uk

AS EXISTING

DRAWING STATUS: PLANNING

100 SOUTHLEIGH ROAD DENVILLES HAVANT PORTSMOUTH

DATE:	DRAWN BY:	
MAY 2007	DEH	
SCALE @ A2: 1:50 & 1:100	CHECKED: G.B	DATE CHECKED: MAY 2007
JOB NO: 5167	DRAWING NO: 101	REVISION: A