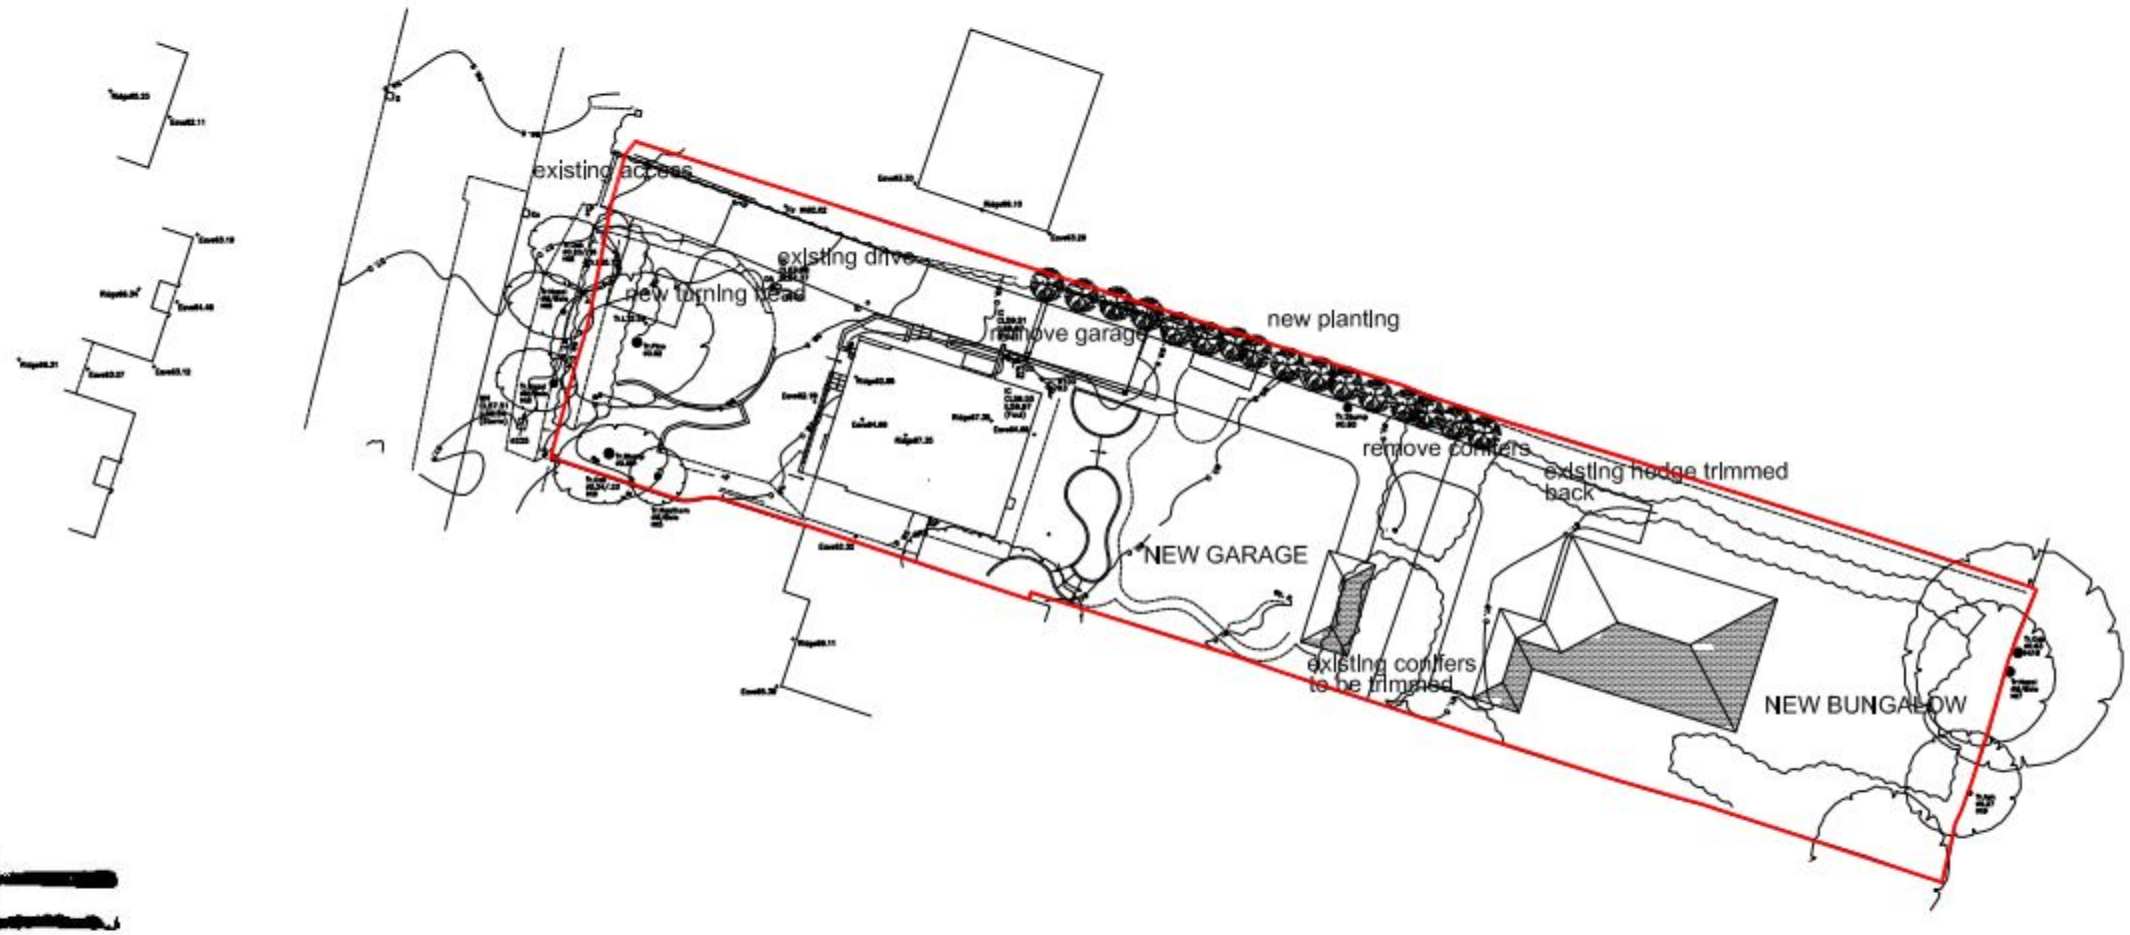

PERMIT

Site Plan 1:500

No.	Revision/Issue	Date

Project Name and Address
Proposed Bungalow,
50 London Road,
Cowplain,
Hants

Project	Sheet
105/01	01
Date: 18.11.10	
Scale: 1:500	

design
17 Eastern Parade, Fareham,
Hants PO16 0RL
d.design@tiscali.co.uk
07742720557 01329 221329