PERMIT

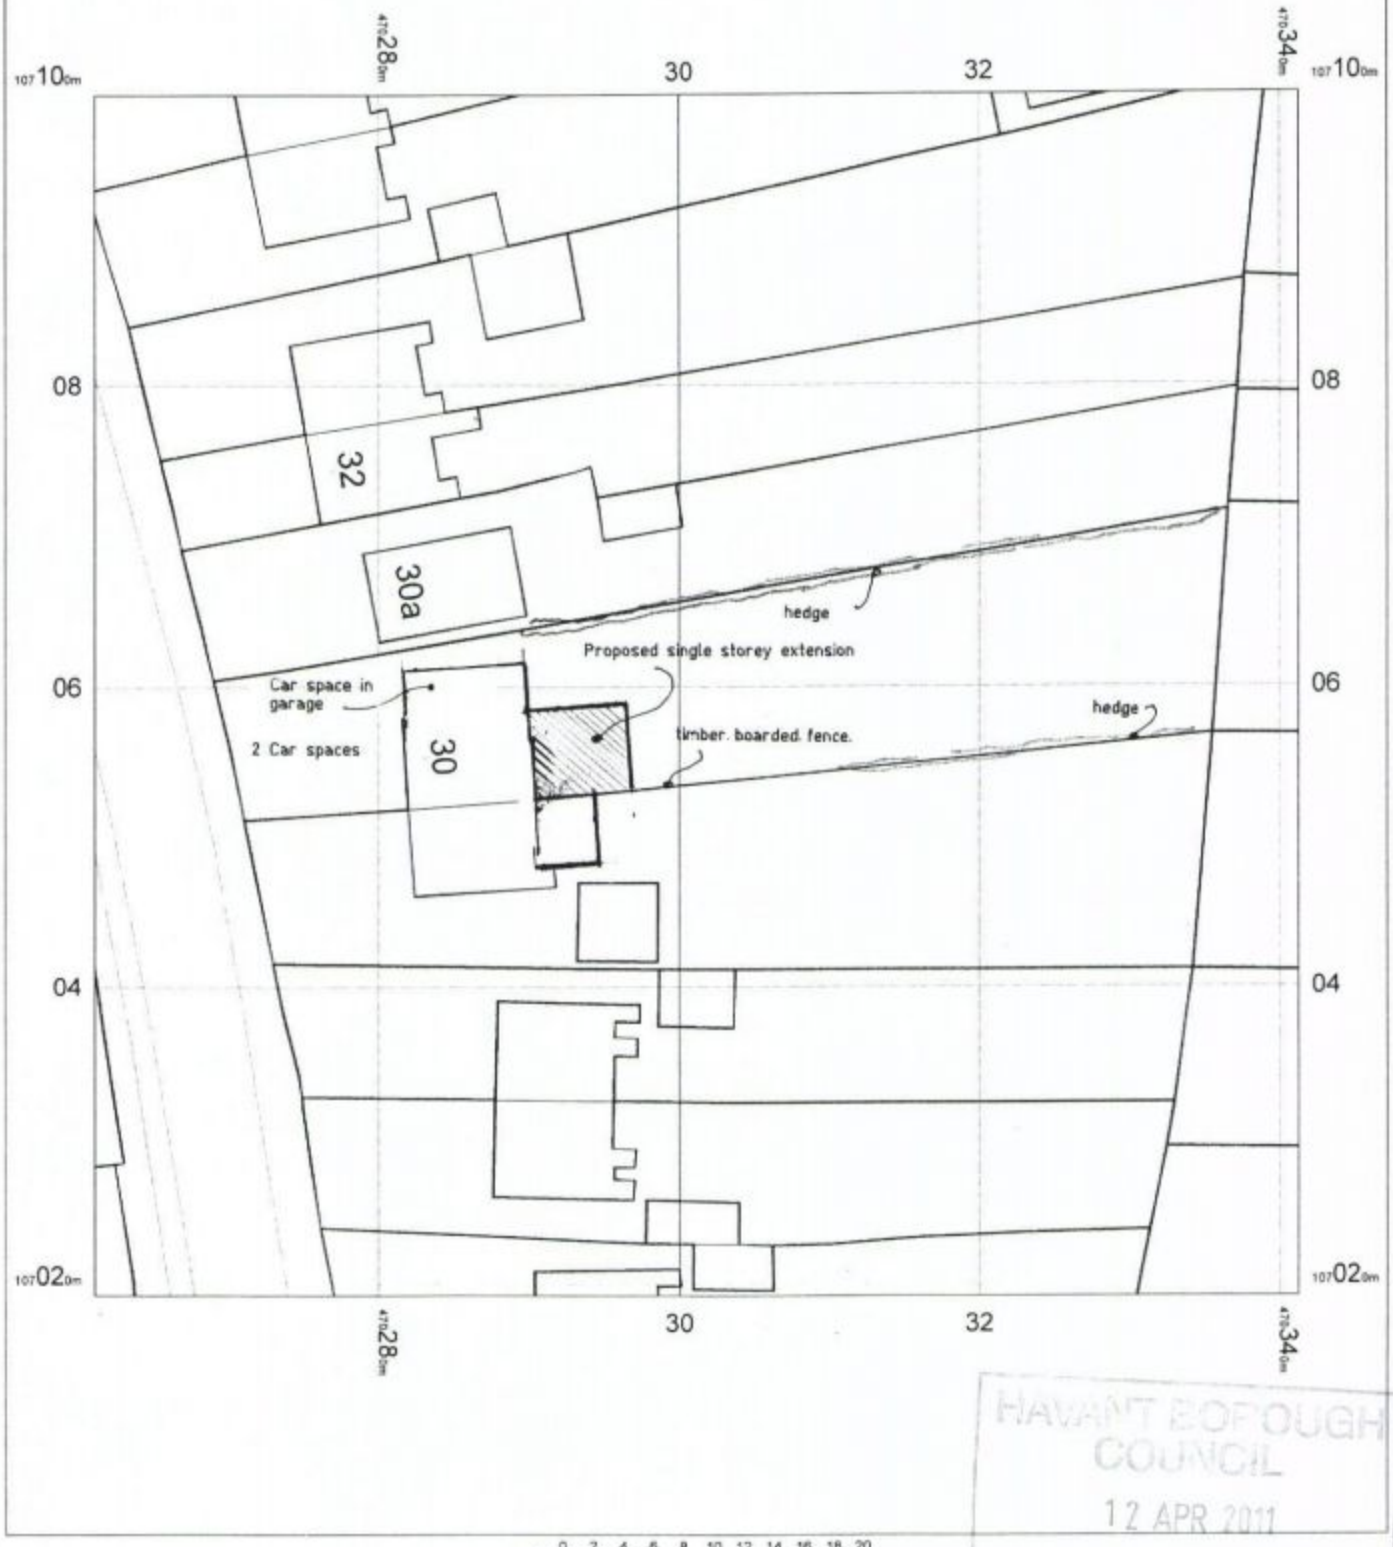

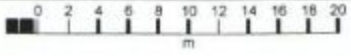

HAVANT BOROUGH COUNCIL
12 APR 2011
RECEIVED

N

OS Mastermap
08 April 2011, ID: BW1-00067336
maps.blackwell.co.uk

1:500 scale print at A4, Centre: 470301 E, 107059 N

©Crown Copyright. Licence no. 100041040

Mapping sourced from Ordnance Survey

BLACKWELL'S
www.blackwellmapping.co.uk
TEL: 02920 228 779
maps.cardiff@blackwell.co.uk