PERMIT

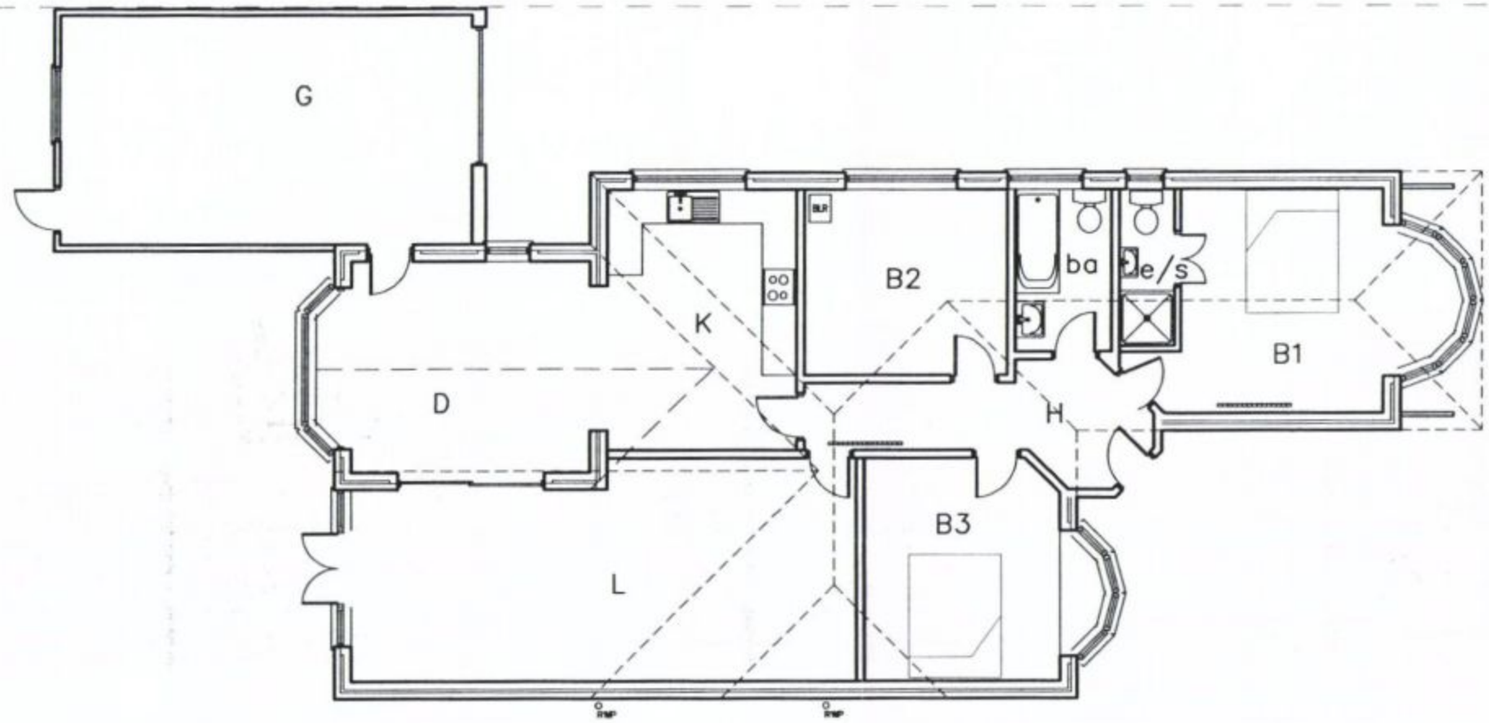

N

HAVANT BOROUGH COUNCIL
18 APR 2011
RECEIVED

GROUND PLAN

60b HULBERT ROAD
BEDHAMPTON

SURVEY PLAN

Martin Critchley
Consultants Ltd.
First Floor, 7 North Street
Havant, Hampshire, PO9 1PW
023 92 474 919
critchleyarchitect@hotmail.com

Scale 1:50
Date 01/04/11
Drawn DAD/MHC

Revisions
A.
B.

0049–101 0

metres 10 20 30