PERMIT

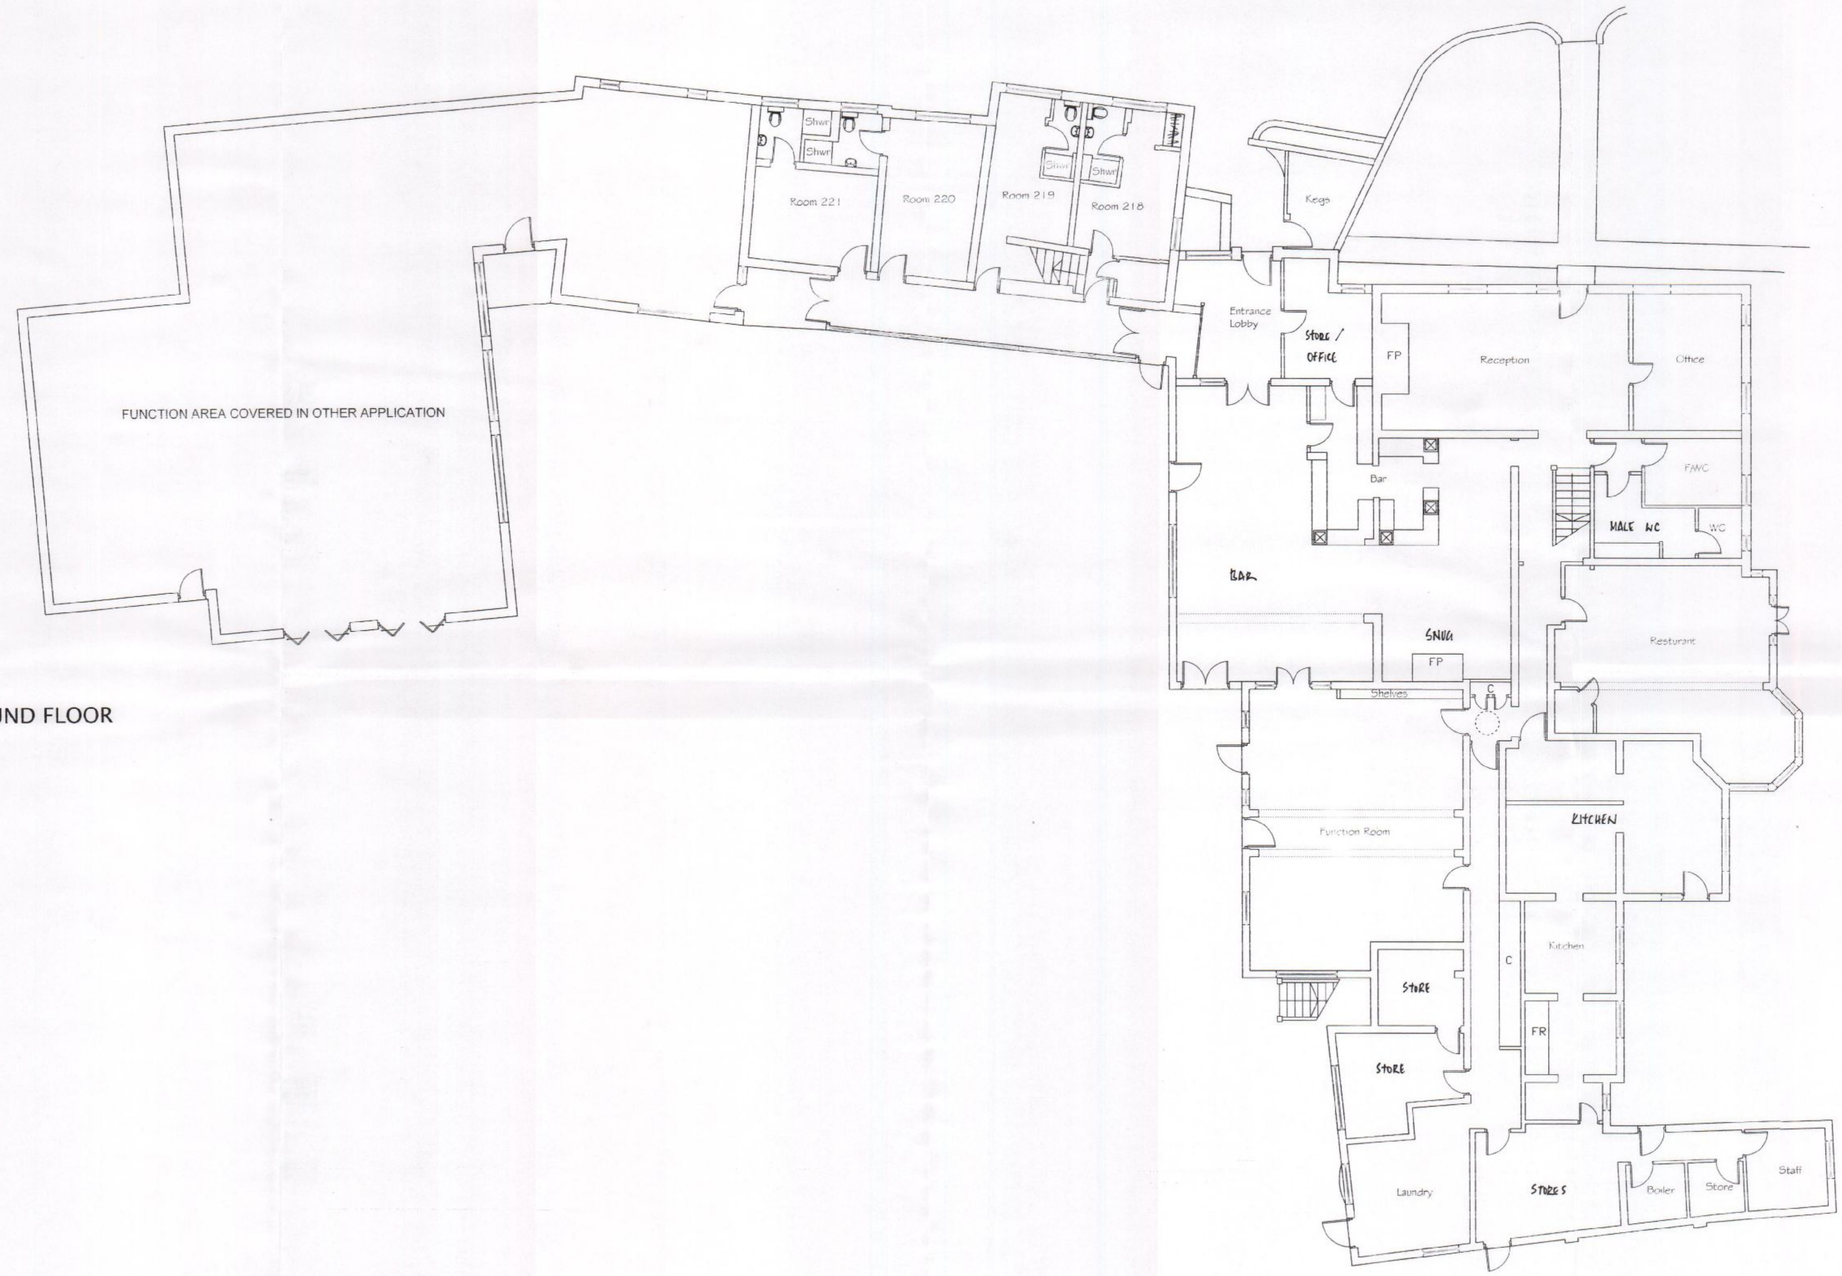

BUILDING SURVEY GROUND FLOOR
SCALE @ 1:100

HAVANT BOROUGH COUNCIL
15 NOV 2011
RECEIVED

NOTES:
This drawing is copyright and remains the property of Graham Ash Architects. All dimensions are to be checked on the site. Any discrepancy to be reported to the Architect before work is put in hand or any other relevant drawing and all other necessary consents.

GRAHAM ASH ARCHITECTS
CHARTERED ARCHITECTS TOWN PLANNING CONSULTANTS
HAMARKET PLACE, ROMSEY, HAMPSHIRE, SO51 0NA
TELEPHONE: 01794 515796 FAX: 01794 515854
EMAIL: AMSPLANA@AOL.COM
WEBSITE: WWW.GrahamAshArchitects.com

CLIENT:

PROJECT:
Newtown House Hotel
Manor Road
Hayling Island

TITLE:
GROUND FLOOR SURVEY

GA	17-06-08	CA
1:100	04-07-08	A

✓ information ☐ approval ☐ tender ☐ construction

05:043:17 Rev. A

C:\Documents and Settings\Graham Ash\Desktop\Chris's Files\JOBS\Newtown House\Newtown House_Regs App.dwg, 04/07/2008 11:47:11, ISO A1 - 594 x 841 mm. (landscape), Technician: Chris Aubin