



North West Elevation

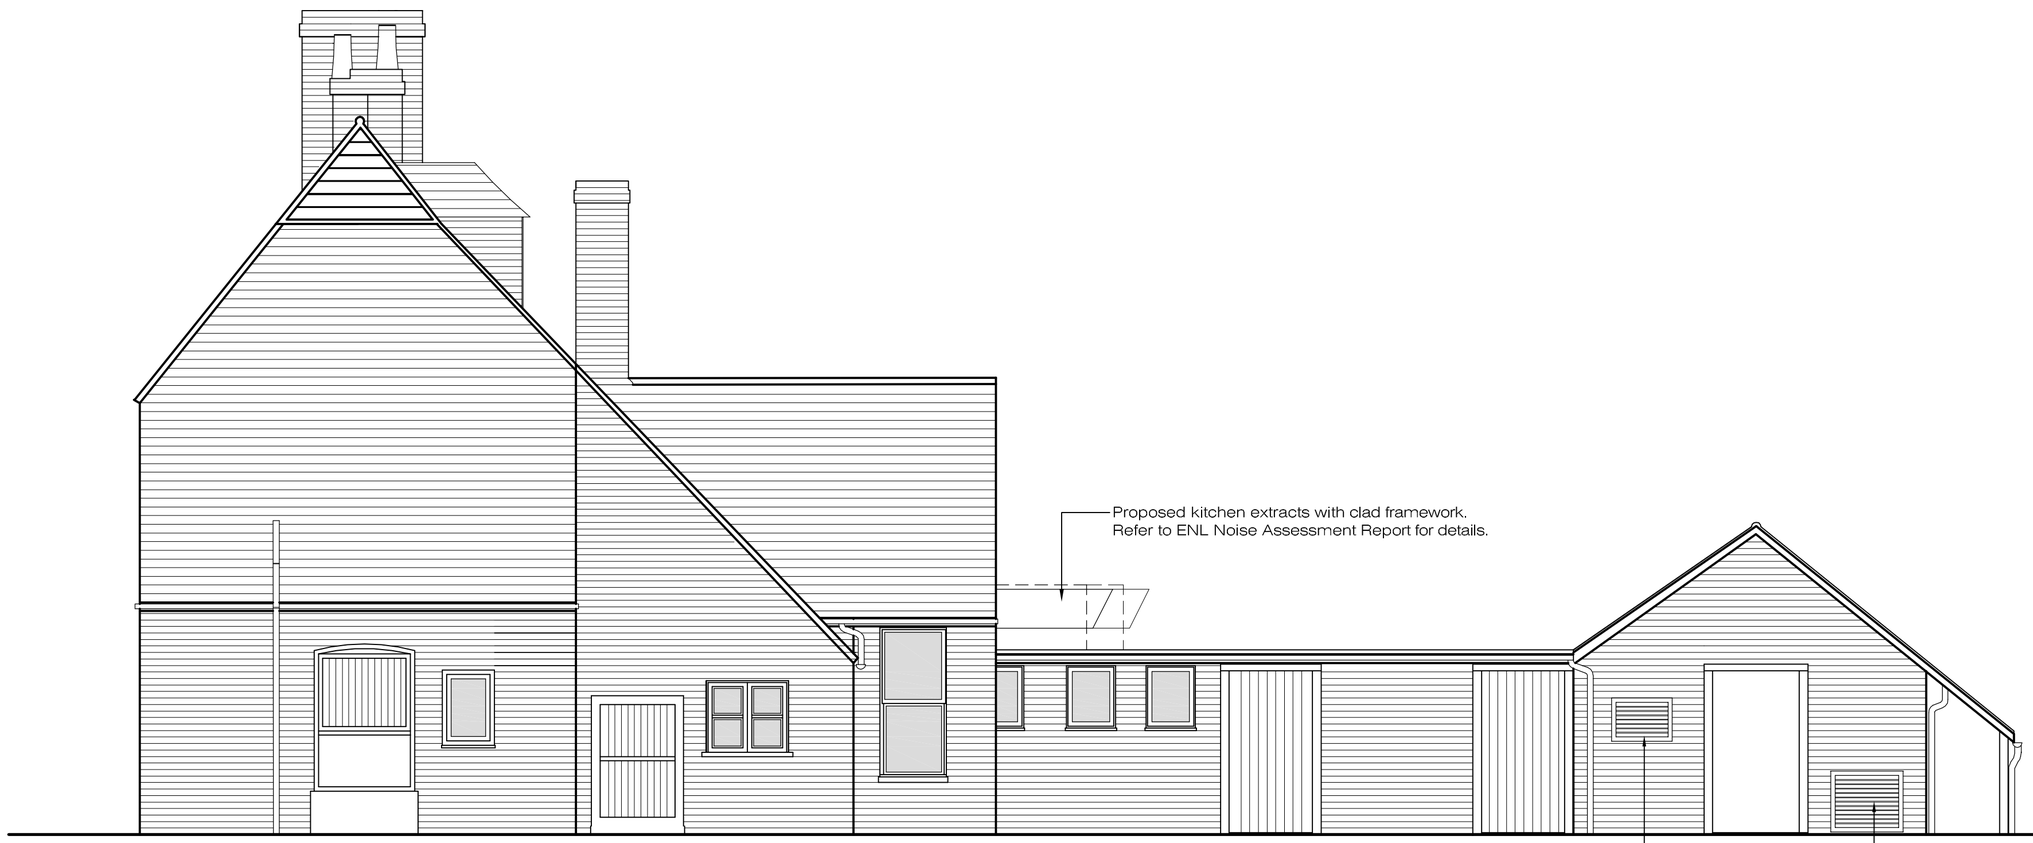

North East Elevation

New 150mm extract for through wall ventilation for gents toilets. Existing faulty fan to cellars to be removed. New fan to home external grill.

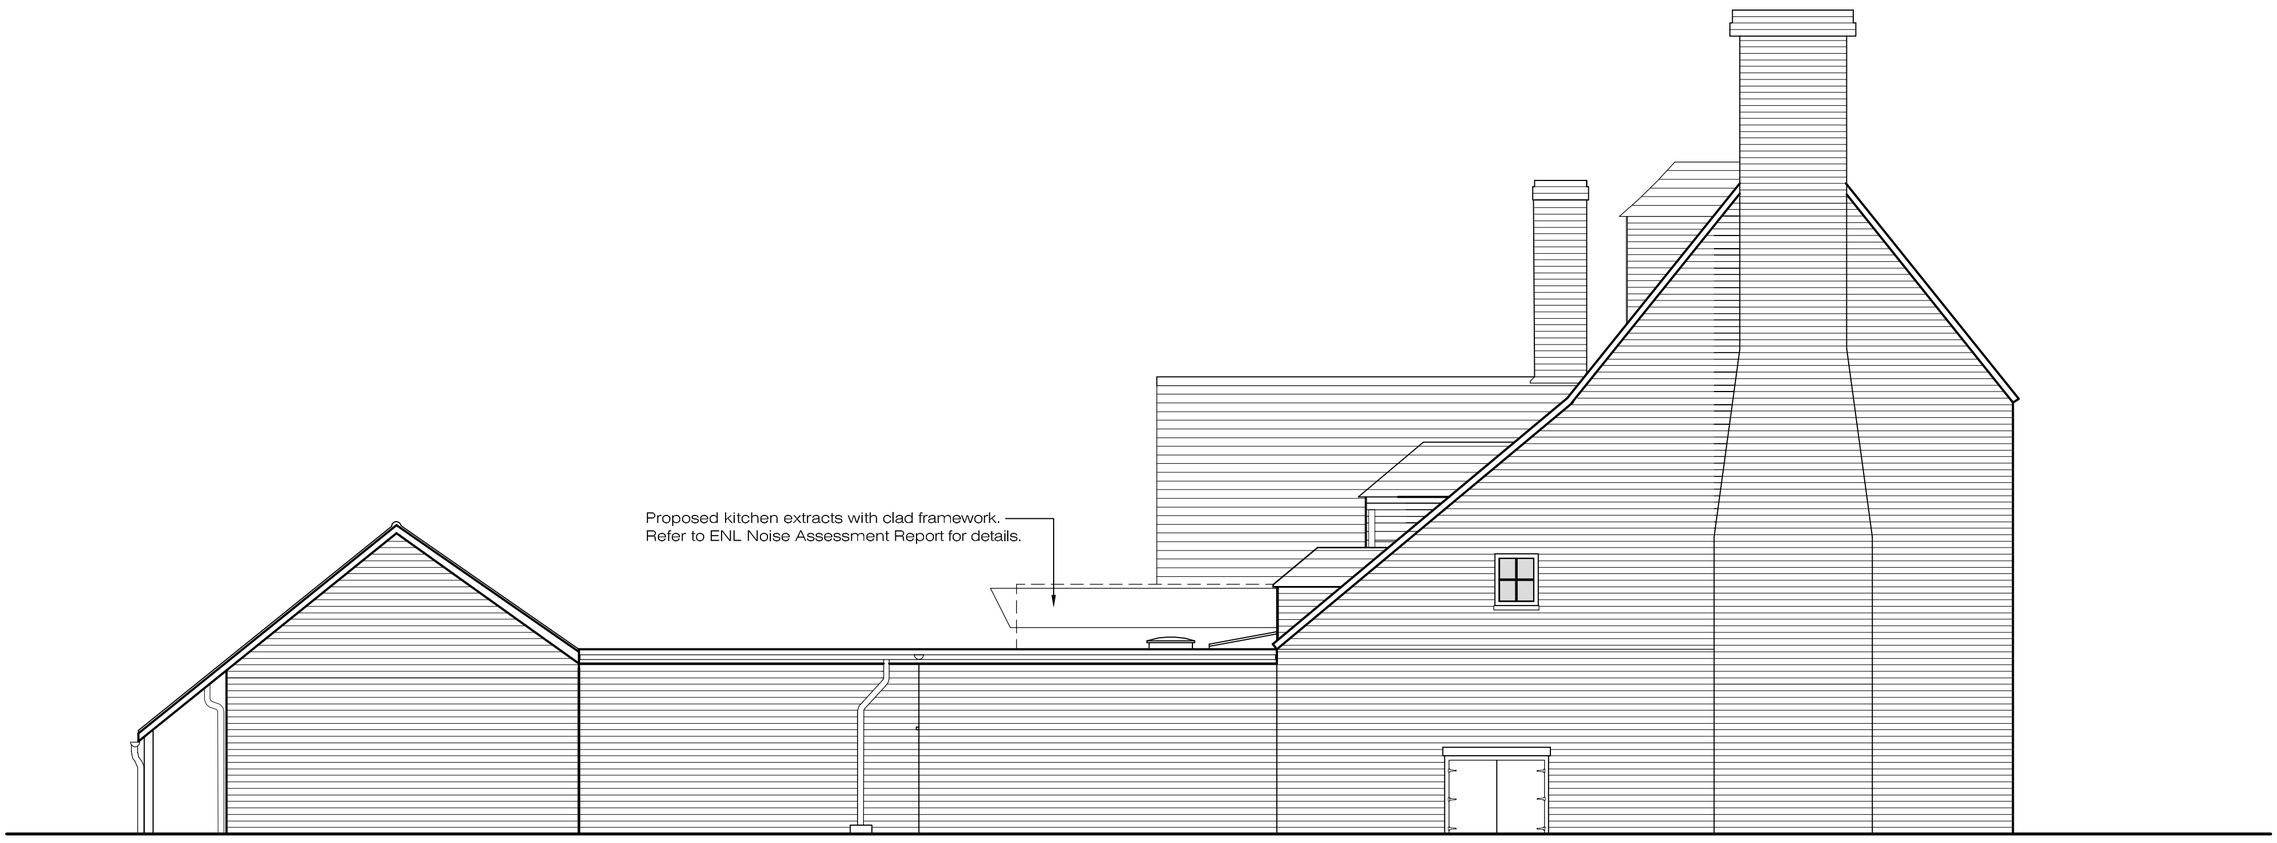

South West Elevation

METERS
1 0.5 0 1 2 3 4 5

REVISIONS			
Rev.	Date.	Details.	Name.
A	Jan/10	Ducting revised following meeting with council officer.	
B	Feb/11	Ducting revised following meeting with council officer.	RR

design i.d.

Client: Greene King

Project: Royal Oak, Langstone High Street, Langstone, Havant, Hampshire

Drawing Title: Proposed Elevations

Drawing No.: 09.81.GK.R.003

Rev.: B

Scale: 1:50 @ A1

Status:

Drawn By:

Date: Oct 2009

All dimensions to be checked on site. Any discrepancies between this drawing and other information is to be referred to the practice. This drawing is copyright.

13 Jubilee Way,Eurolink Business Park, Faversham, Kent ME13 8GD
Tel: 01795 537896 Fax: 08712 516713
E-mail: mail@design-id.ltd.uk
Web: www.design-id.ltd.uk