PROPOSED ALTERATIONS AND FIRST FLOOR ADDITIONS.
32A, HART PLAIN AVENUE, COWPLAIN, HANTS.
FOR MR&MRS G. ABRAHAM.

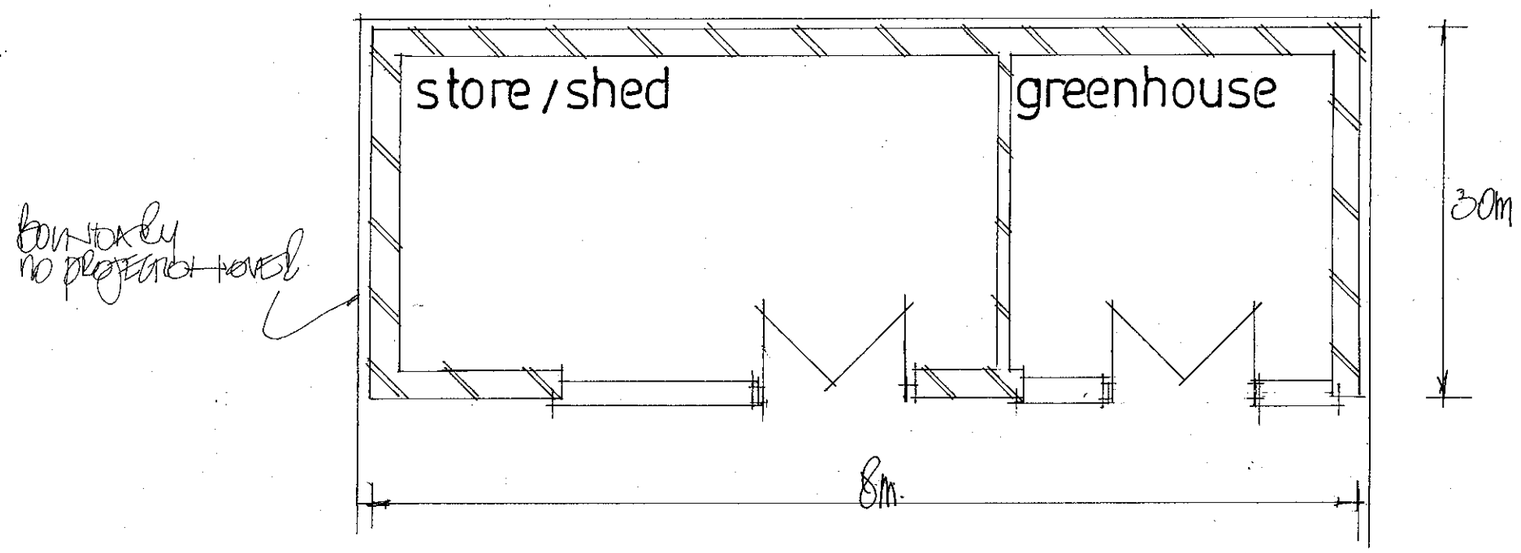

BOUNDARY
NO PROJECTION ROOF

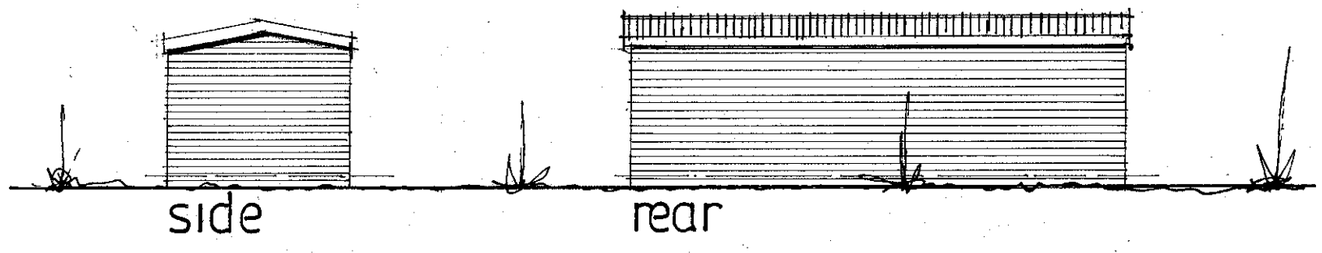

PROFILED CEMENT SHEETING

GLASS/POLYCARBONATE

FACE BRICK

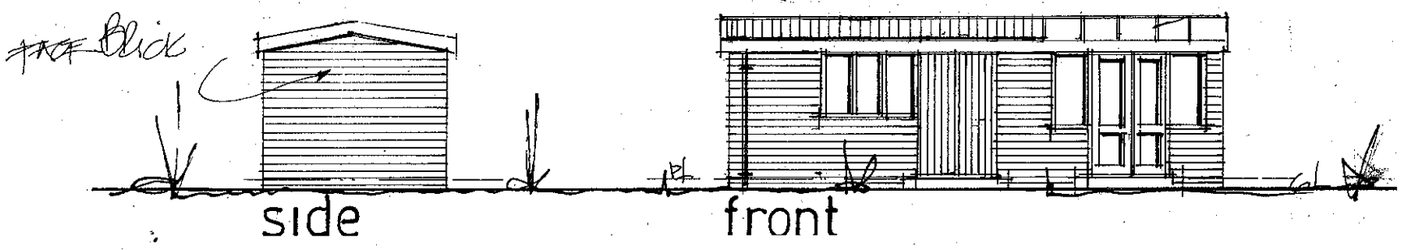

date feb 2011
scale 1·100 1·50
CHANGED TO PITCHED ROOF APRIL 2011

PETER J. WALKER MRICS
CHARTERED SURVEYOR
182 SEAFRONT, HAYLING ISLAND, HANTS
PO11 9 AN

TEL: 02392 467571