
HAVANT BOROUGH COUNCIL
08 JUN 2010
RECEIVED


APP/10/0193

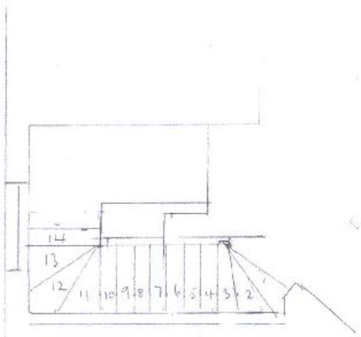

STAIRCASE ARRANGEMENT
FIRST - SECOND PLAN

Reflected Roof Plan: Scale 1:50

1. As indicated by broken lines over second floor plan
2. Roof to be covered in clay tiles as per the existing roof surfaces
3. Roof windows to be fitted in the locations noted

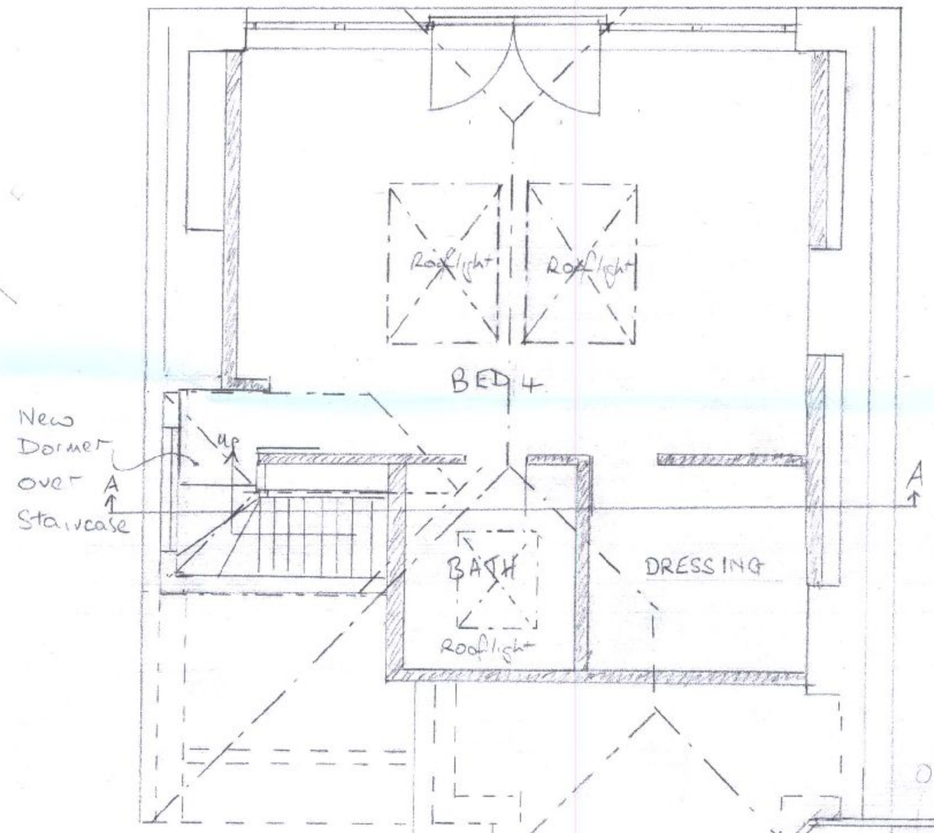




Scale bar 1:50
Dimensions in Metres

PROPOSED LAYOUT - SECOND FLOOR - PLAN

-.-.- Reflected Roof Plan
New Wall/Partitions

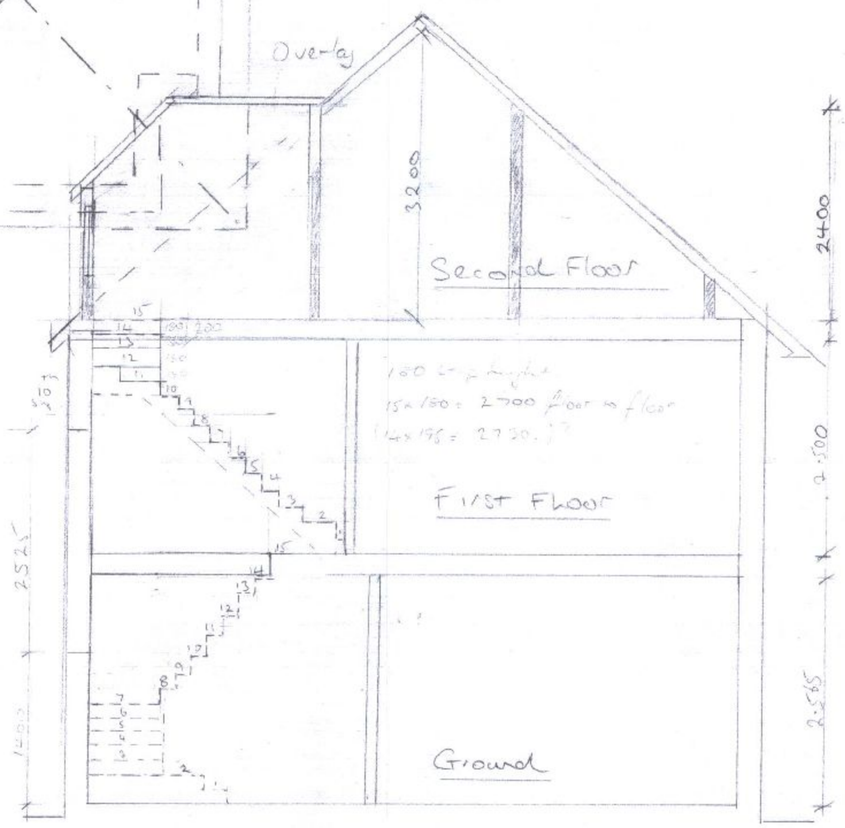

SECTION THRO 'A A' STAIRCASE ARRANGEMENT - FLOOR LEVELS

Note:
All dimensions must be checked on site and not scaled from this drawing.

New wall sections

PERMIT

A		
	Date	Revision

© copyright

HAVANT BOROUGH COUNCIL
25 MAY 2010
RECEIVED

Client
71 LONDON ROAD
WATERLOOVILLE
PO7 5AQ

Job Title
LOFT CONVERSION AND GARDEN ROOM EXTENSION

Drawing Title
1. Reflected Roof Plan
2. Proposed Second Floor Plan &
3. Section Thro 'AA'

Dimensions in Metres

Scale 1:50

Date MAY 2010 | Drawn by MH

Rev C

Drg. No.	Rev.
71LON/003	Orig