REFUSE

APP/10/0126

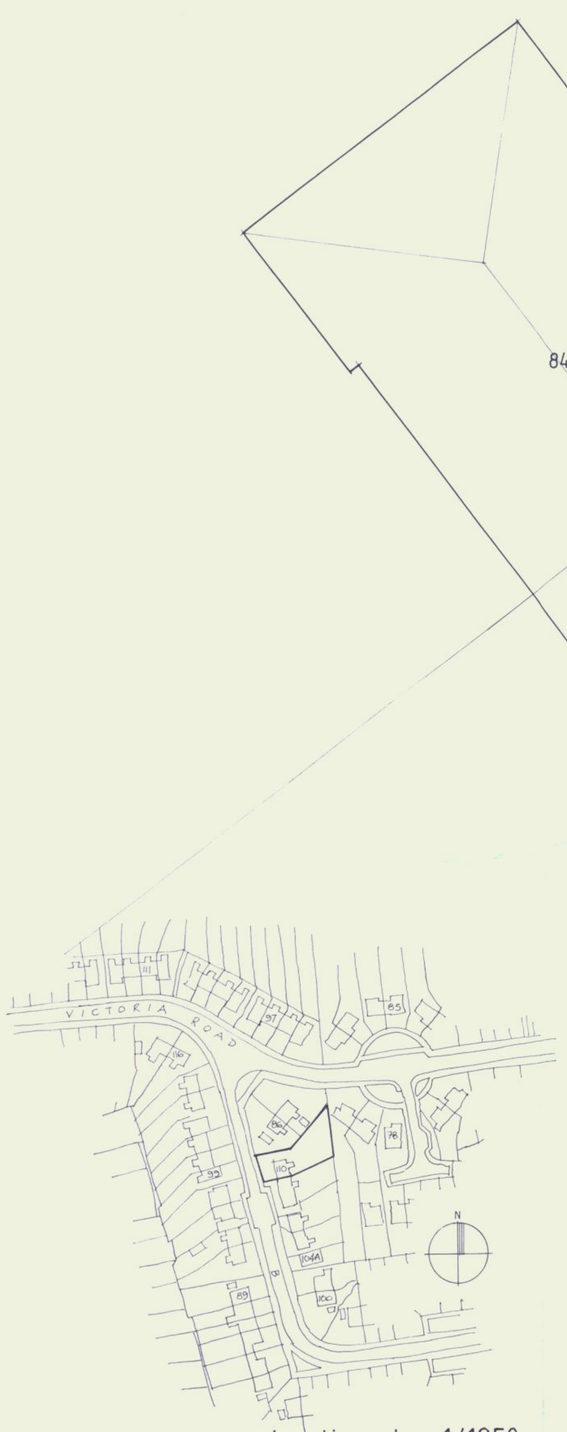

location plan 1/250

CROWN COPYRIGHT.
ALL RIGHTS RESERVED.
LICENCE NO. 100047707.

HAVANT BOROUGH COUNCIL
- 6 MAY 2010
RECEIVED

EXISTING SURVEY - 110 BOSMERE GARDENS, EMSWORTH, PO10 7NR, FOR MR. & MRS. A. SLATER. Scale : 1/50. December 2009. Drwg no 09/14/1.