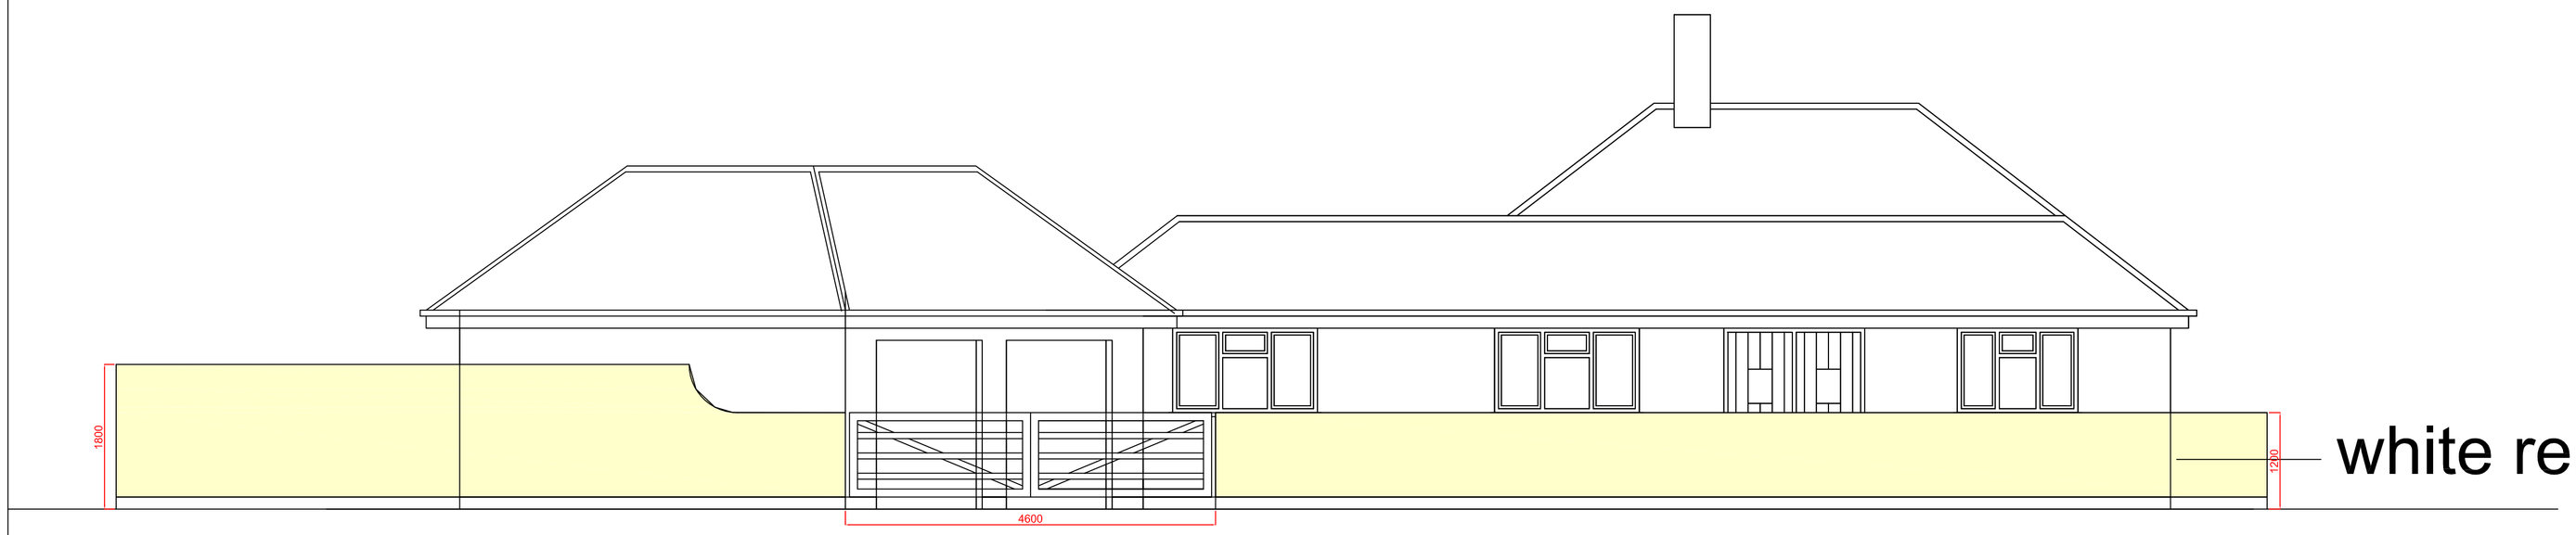

white render

Proposed East Elevation in context with Proposed New Boundary Walling

1/50

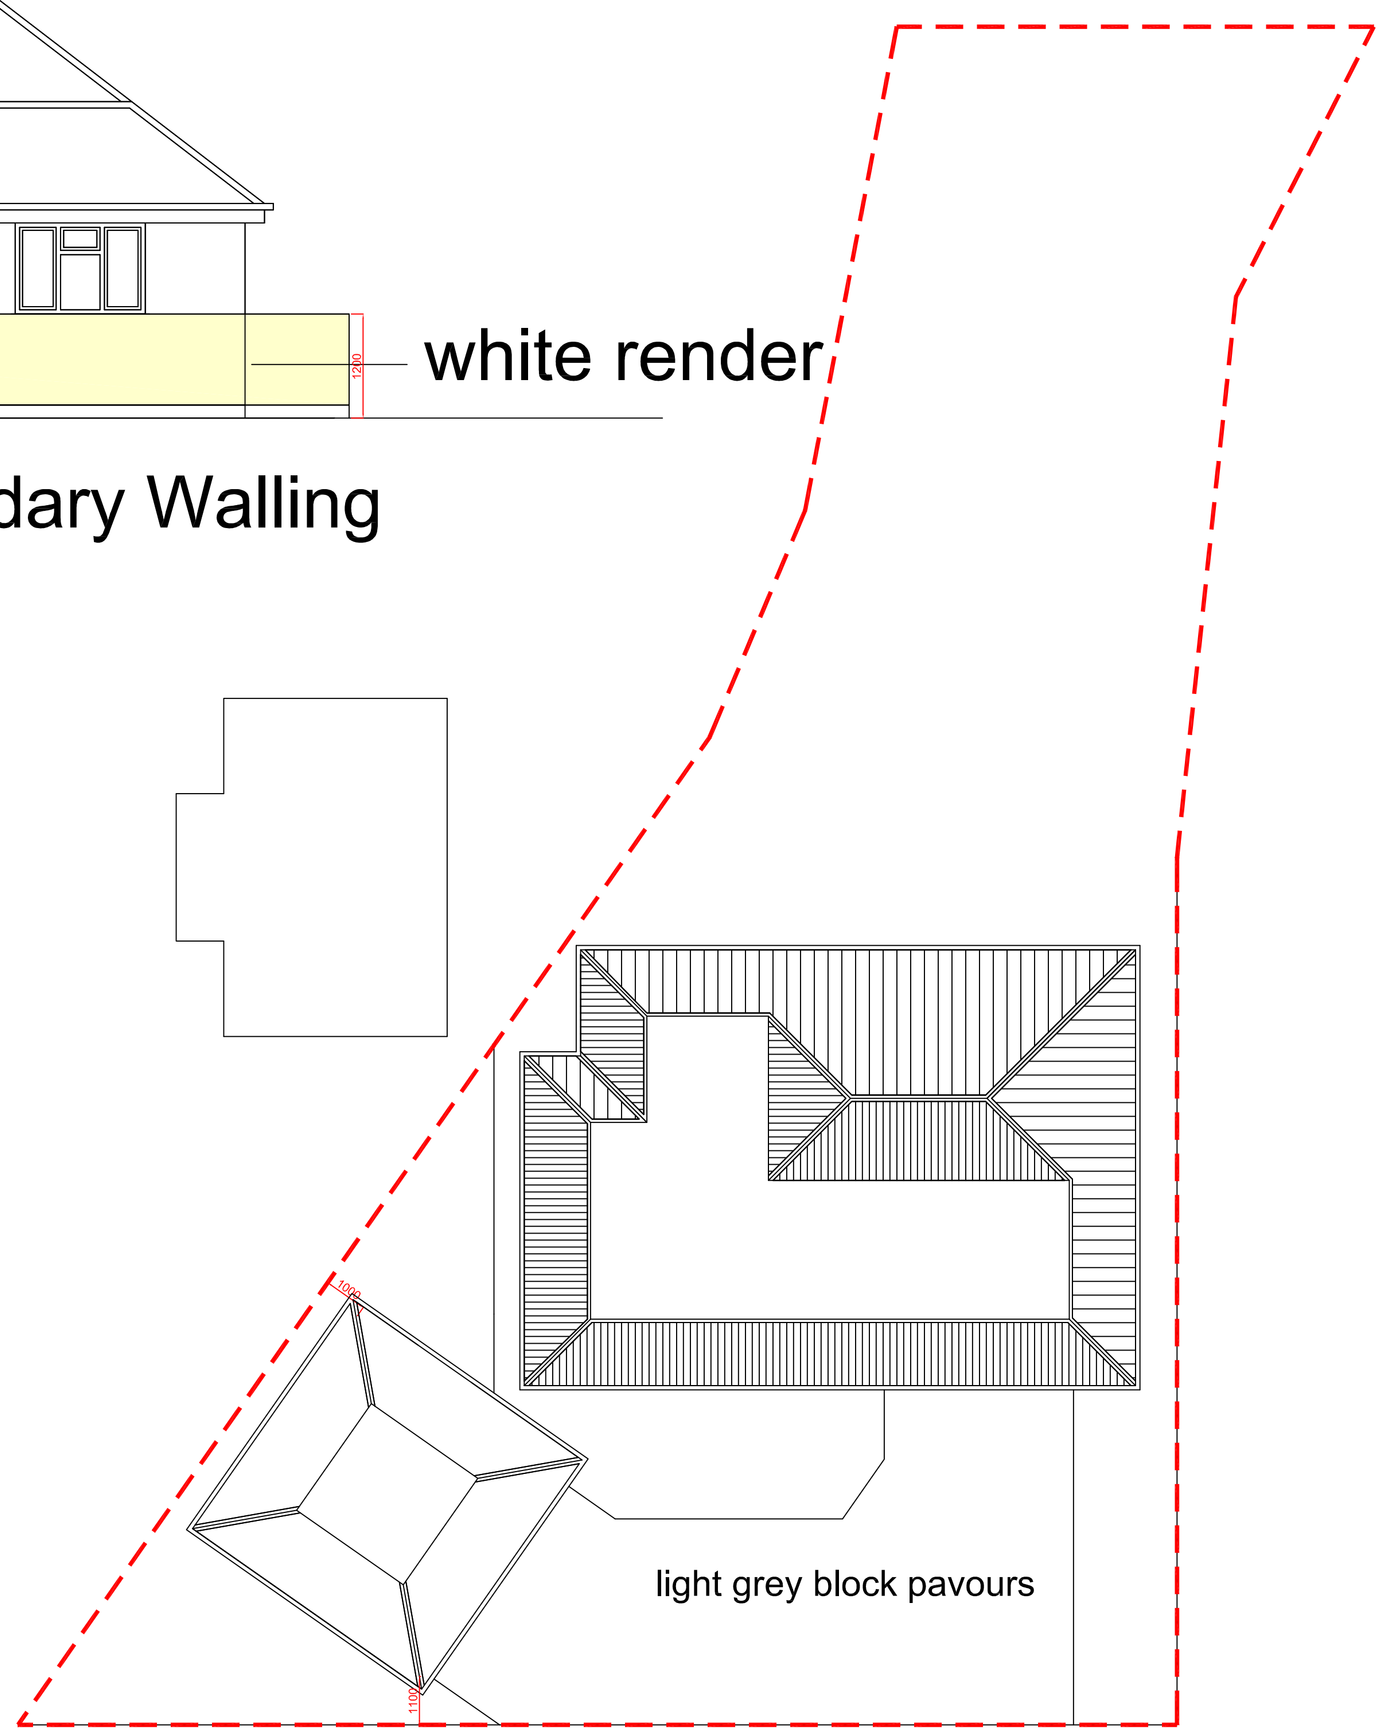

Site Layout

0 1M 5M 10M

500mm 2M

REVISION A: ROOF HEIGHT REDUCED AND FOOTPRINT REDUCED 600mm - 19-04-12 - PG

SCALE
1/100 & 1/50

DATE
Mar. 12

CONTRACTOR MUST CHECK ALL DIMENSIONS ON SITE ONLY FIGURED DIMENSIONS ARE TO BE TAKEN FROM THIS DRAWING ANY DISCREPANCIES TO THE ARCHITECT BEFORE PROCEEDING
© COPYRIGHT

AUTHOR
PG

TITLE
Proposed Garage & Playroom
1, North Shore Road
Hayling Island

DETAIL
Proposed Boundary Walling

DRAWING No
12/10/02

A B C D E F G H
J K L M N P Q R
S T U V W X Y Z

PETER GALLOWAY PARTNERSHIP
pgp
ARCHITECTS
BURGAN HOUSE, 8/10 EAST STREET,
HAVANT, HAMPSHIRE PO9 1AG
TEL 02392 472650 FAX 02392 472702