


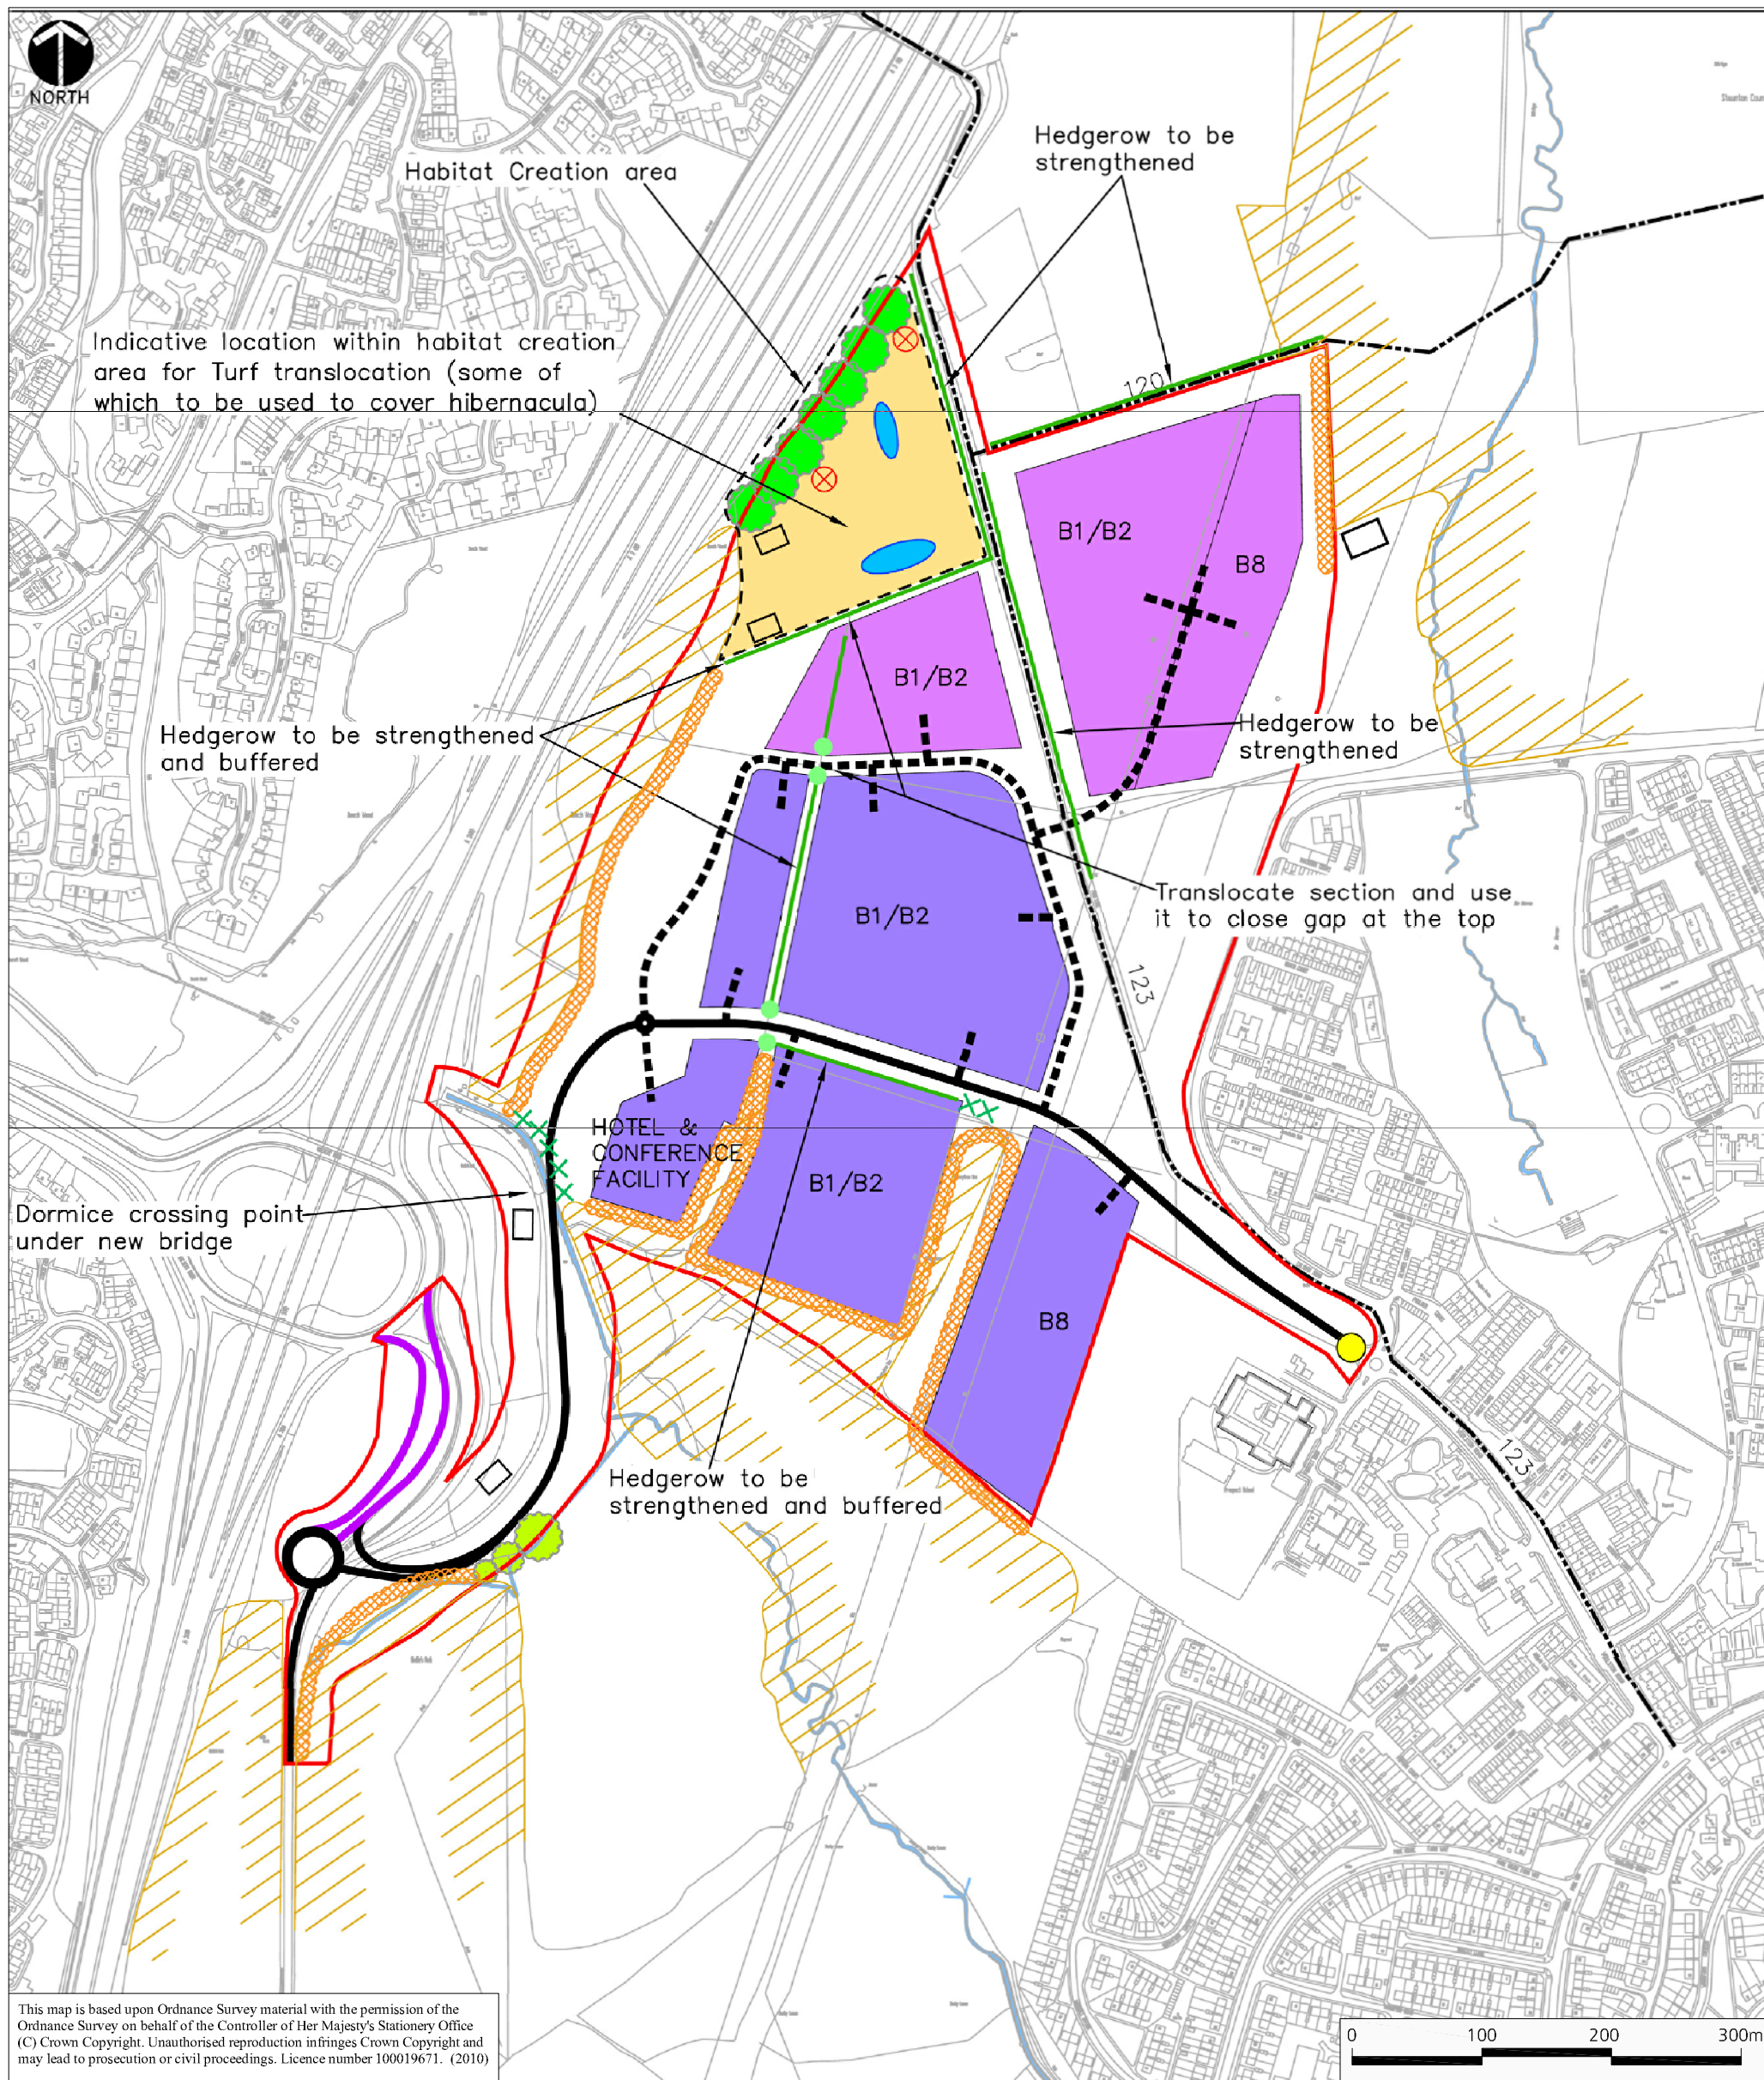

- PLANNING APPLICATION BOUNDARY
- PHASE 1 DEVELOPMENT PLOTS
- PHASE 2 DEVELOPMENT PLOTS
- PROPOSE LINK ROAD AND SITE ACCESS
- POTENTIAL DUALLING SCHEME
- SUGGESTED ACCESS ROUTE THROUGH PLOTS
- BUS GATE
- EXISTING BRIDLEWAY
- INDICATIVE LOCATION OF SCRAPES
- NEW HEDGEROW
- LOG PILE
- ARTIFICIAL HIBERNATION SETS (* Hibernacula)

- EXISTING HEDGEROW
- WOODLAND (edge only) SINC
- NEW GRASSLAND + SCRUB MOZAIC (native species)
- HABITAT CREATION AREA
- NEW TREE PLANTING (Oaks)
- NEW BUFFER PLANTING TO REINFORCE AND PROTECT WOODLAND SINC'S
- NEW TREE PLANTING (mix of native species)
- BAT "hop-overs" (= semi-mature individual trees to be planted)

Please note:

This plan uses an earlier version of the planning application boundary. Please see correct planning application boundary on Figure 1.2 of the ES.

This plan uses an earlier version of the Proposed Link Road. Please see Figure 4.4 of the ES for the updated layout.

Dunsbury Hill Farm
Summary of Potential Mitigation Strategy
Figure 15.2

Scale 1:5,000 at A3
March 2012