

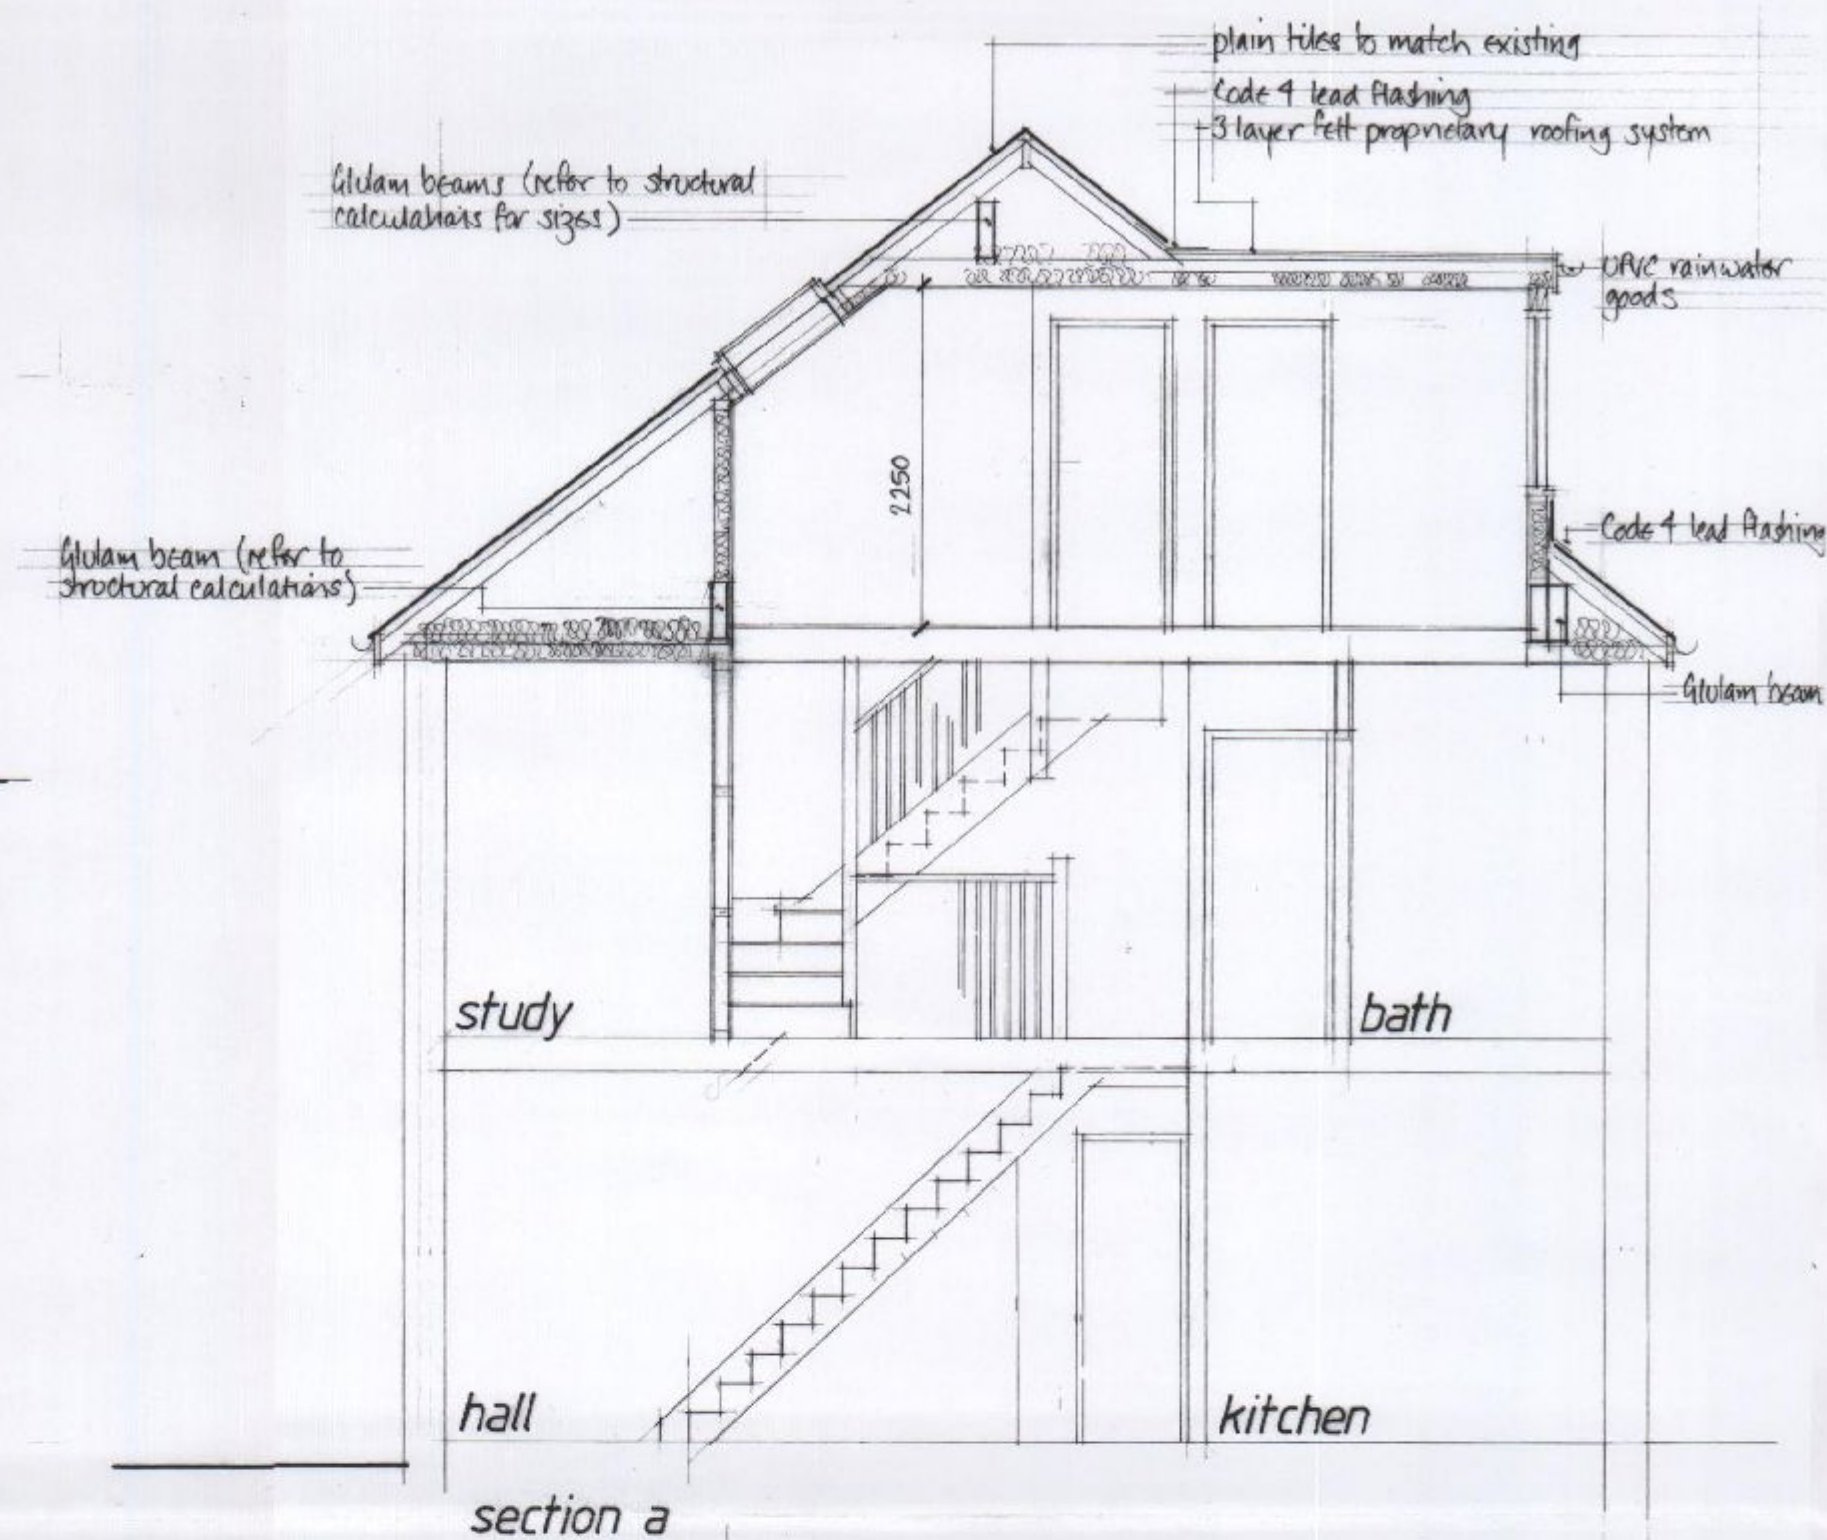
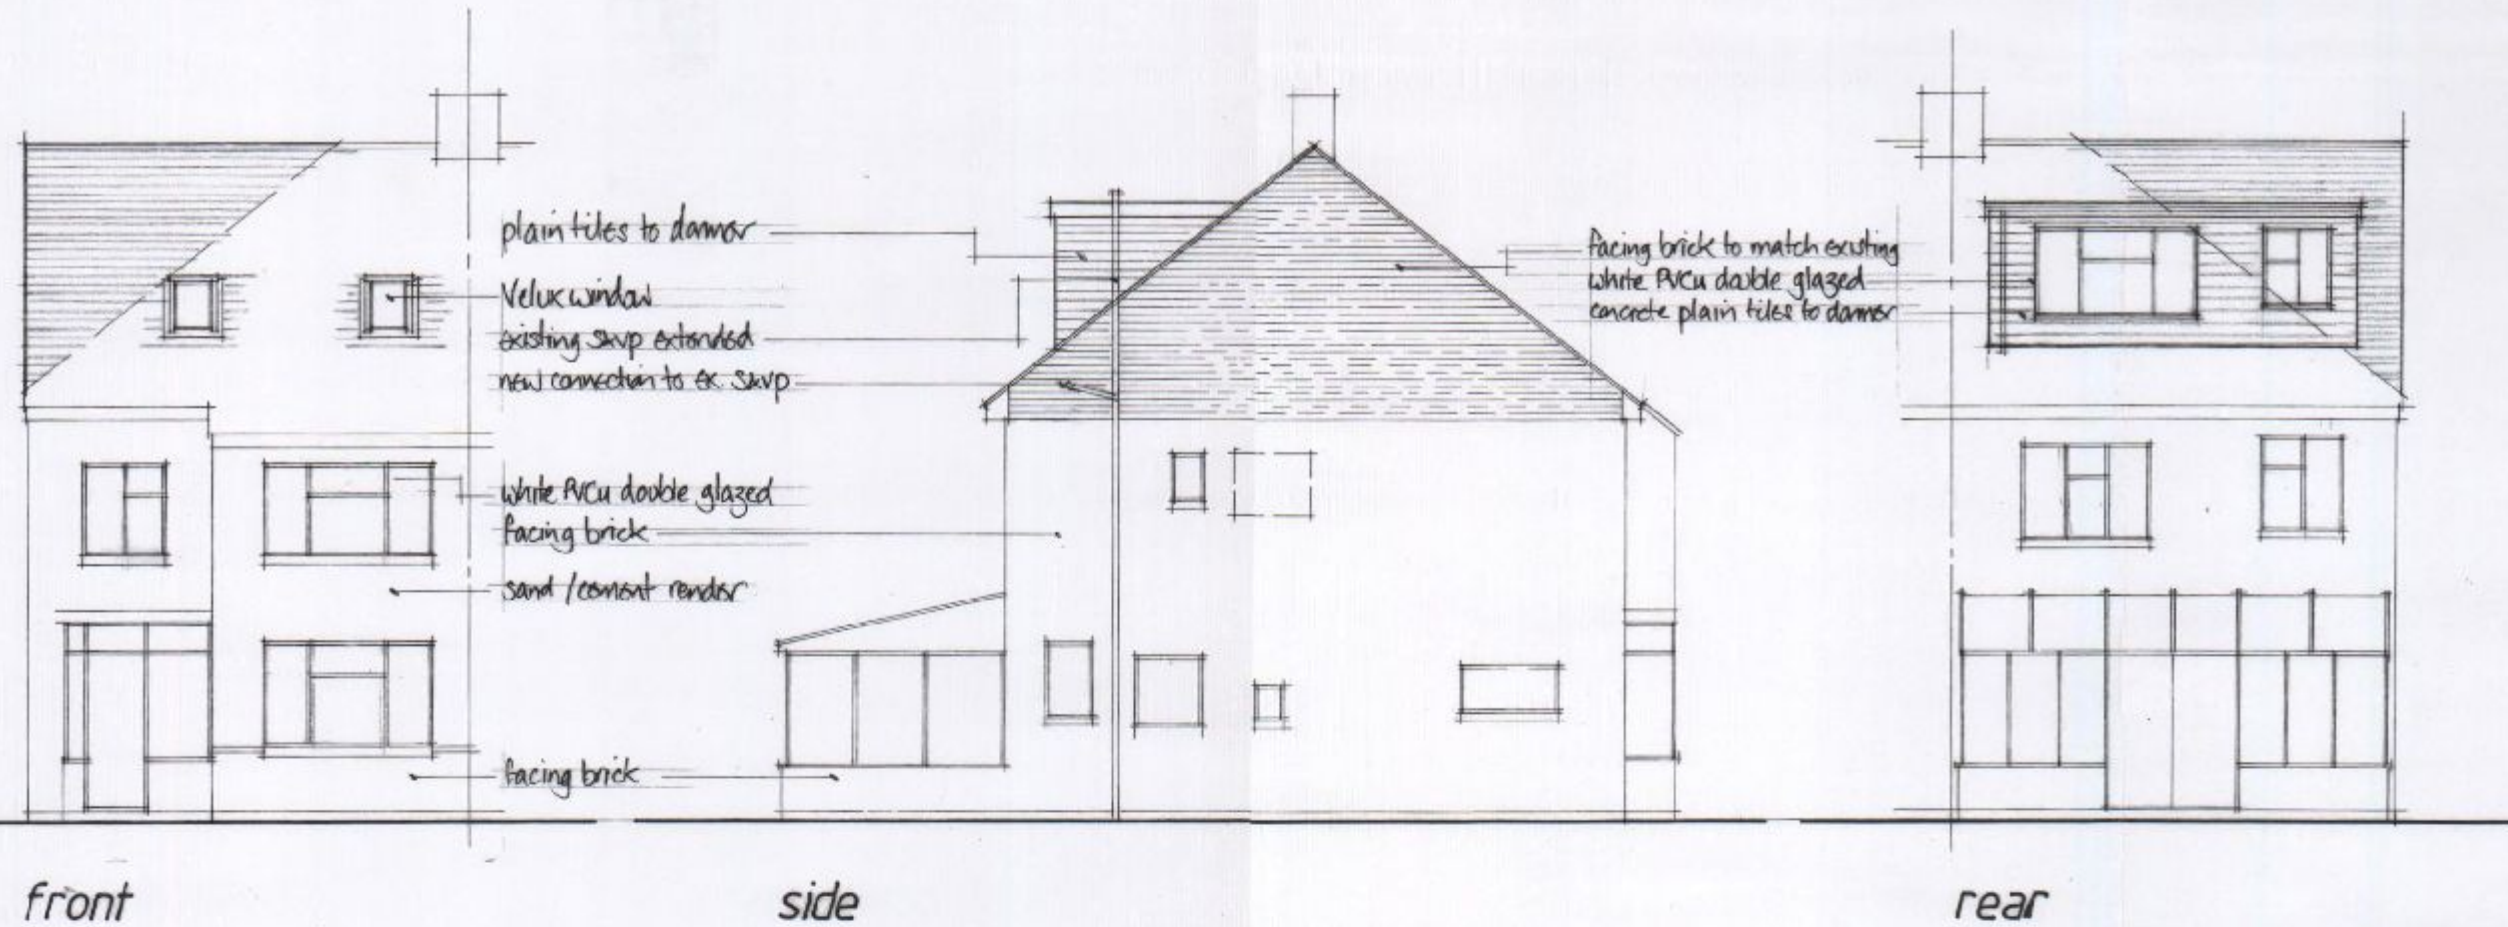
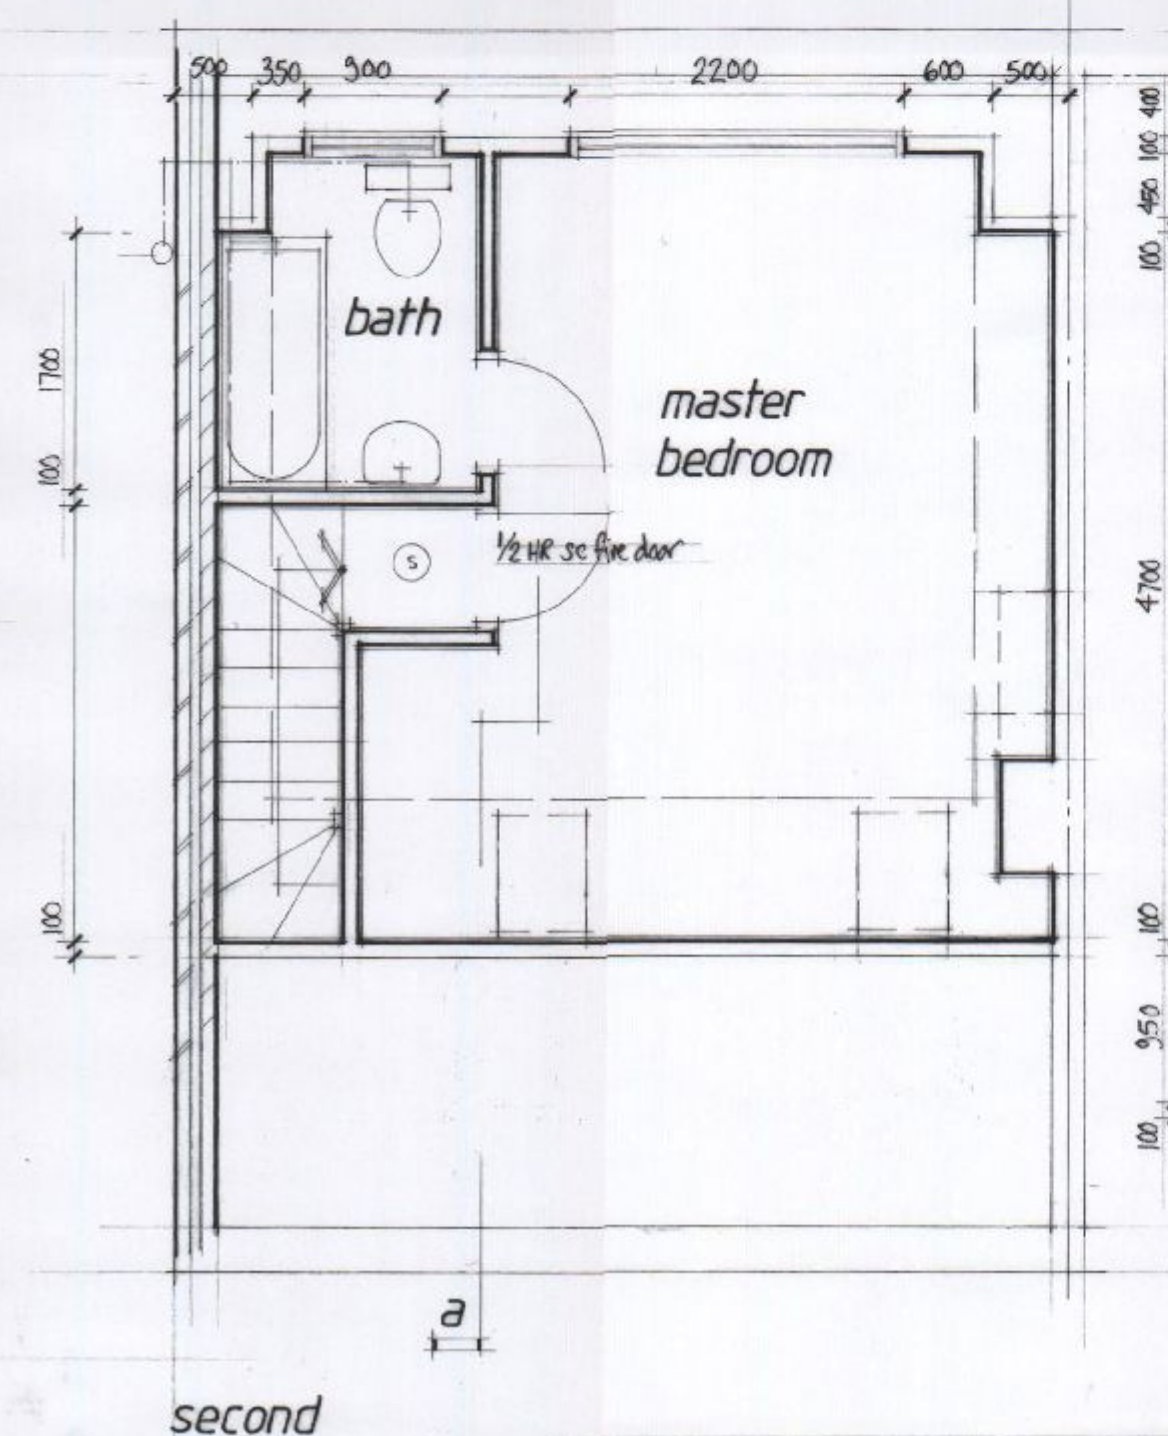


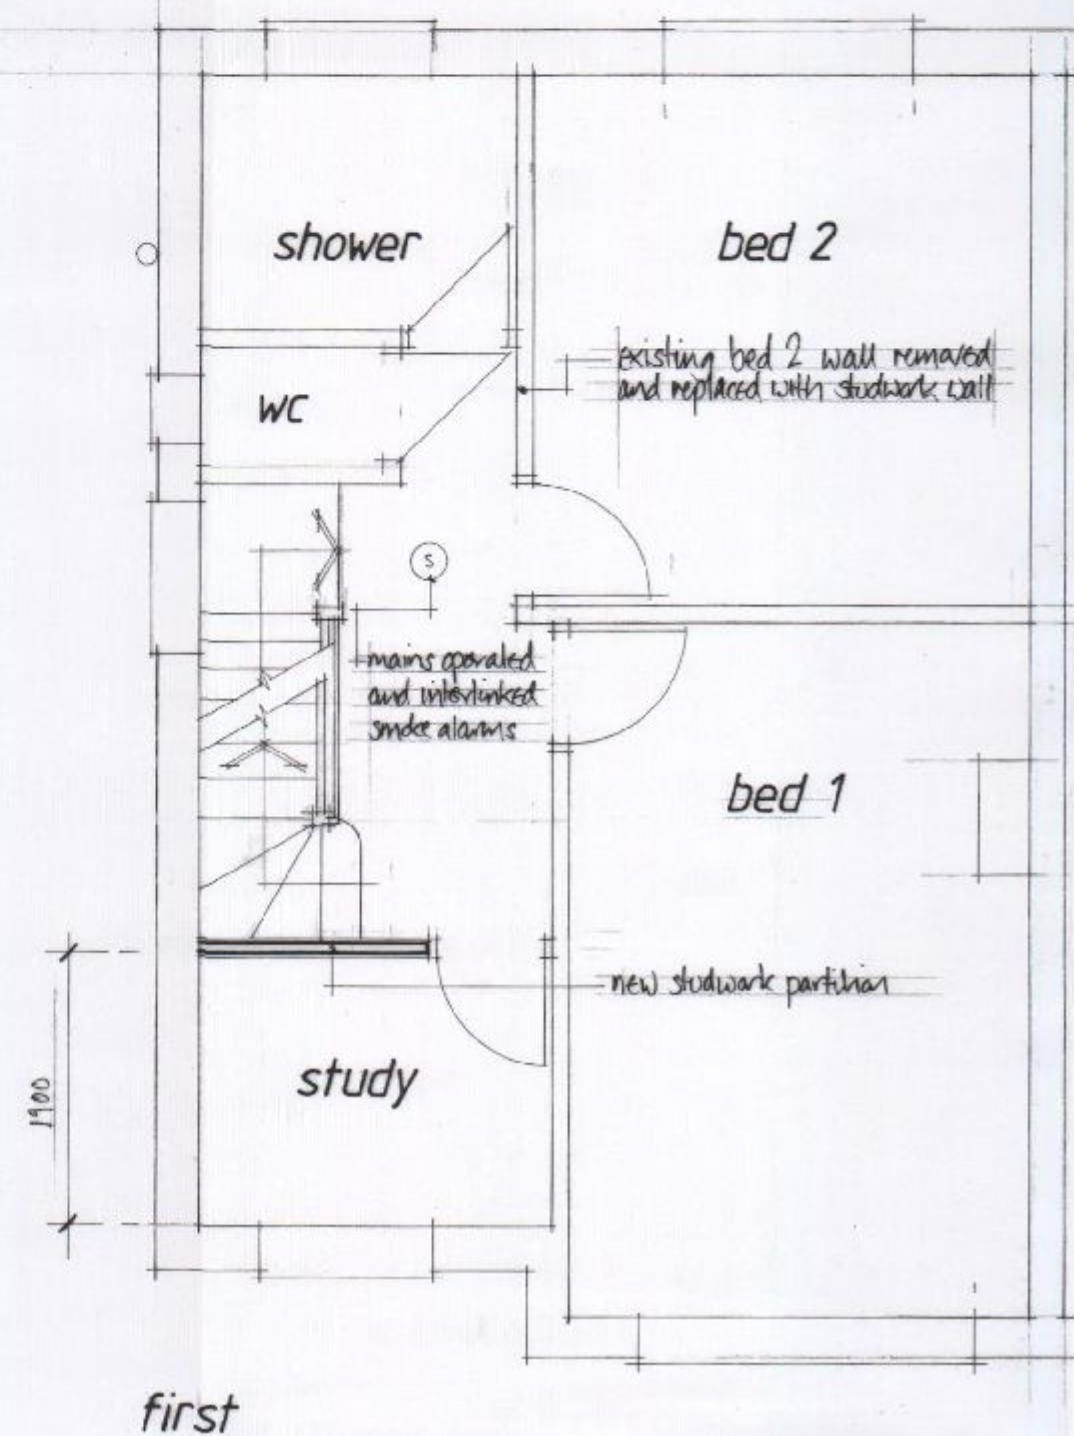

PERMIT

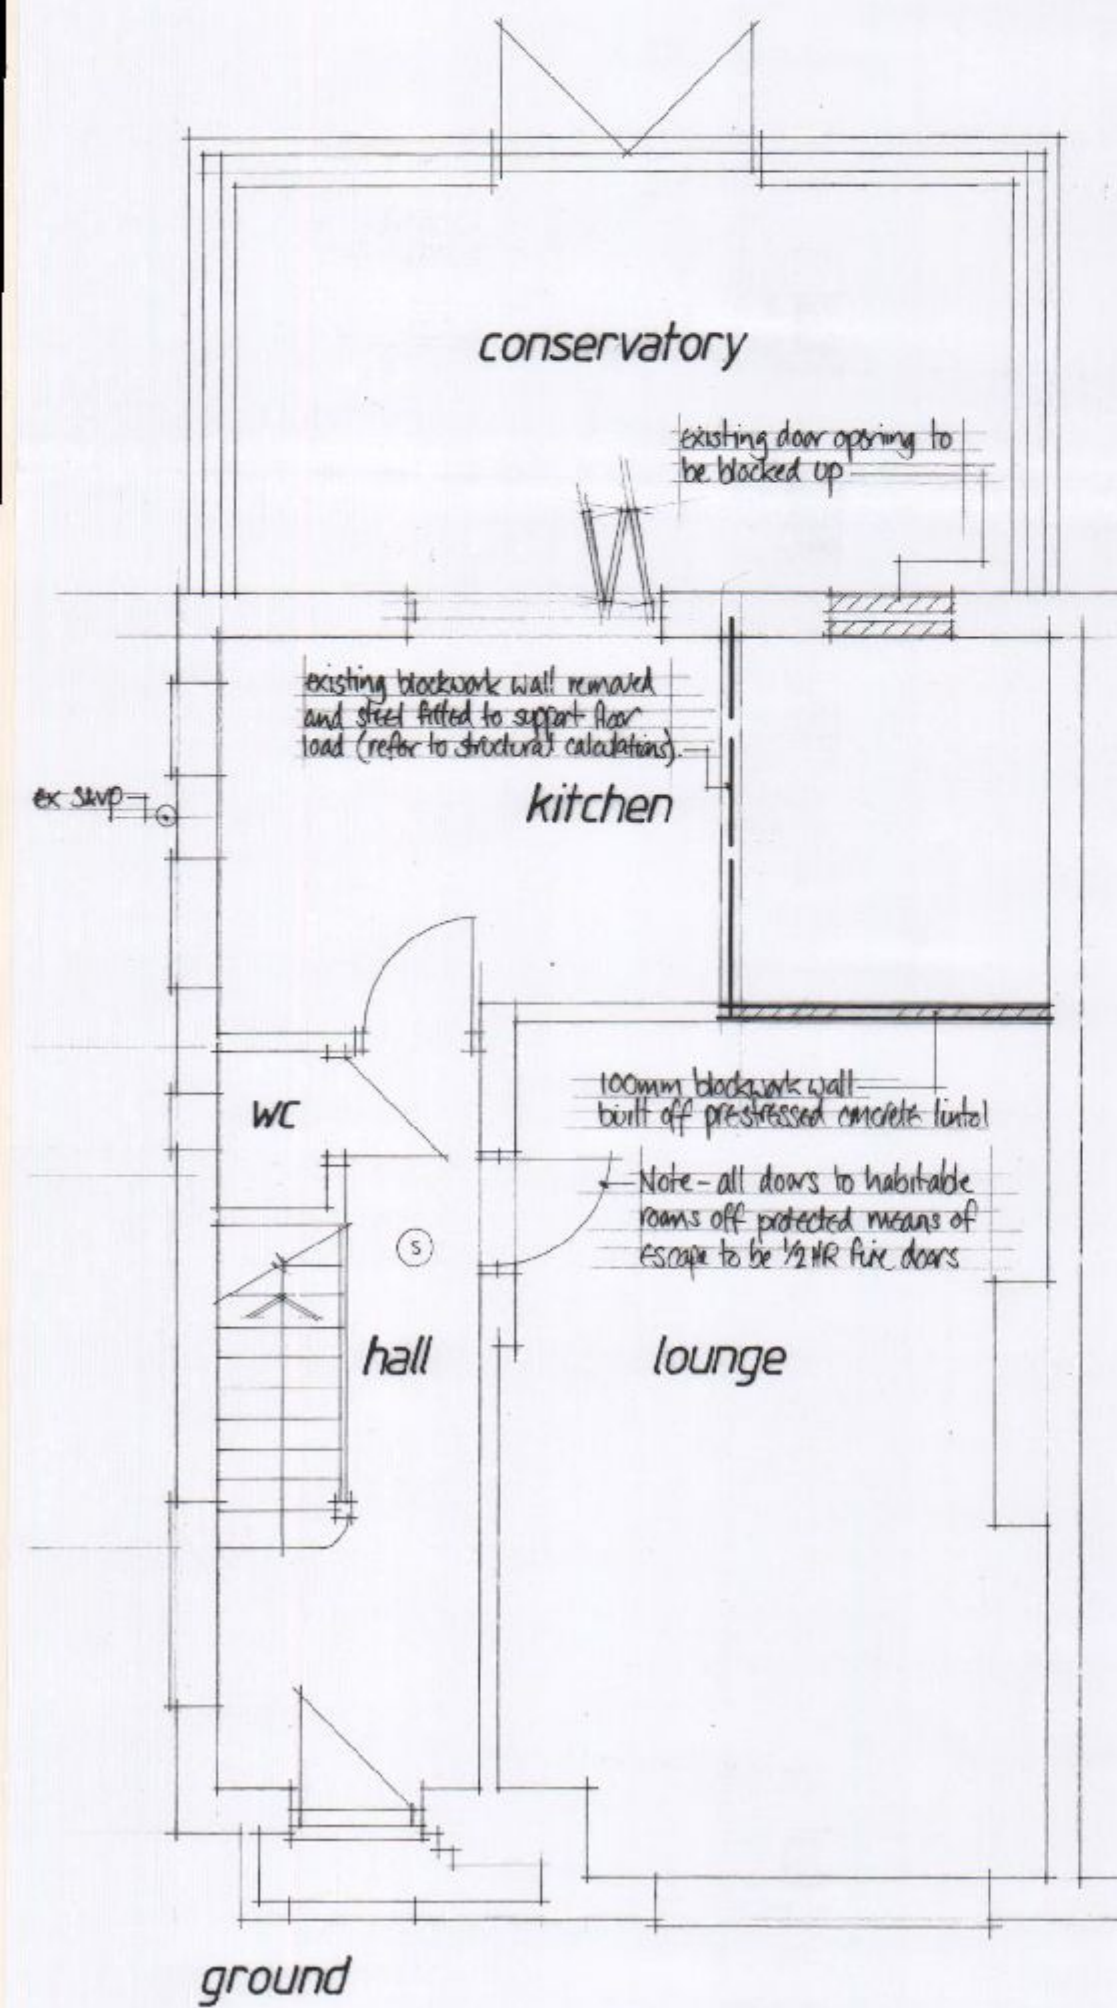

Mr & Mrs Lynam
7 Almond Close, Portsmouth

Proposed plans and elevations

1:50 1:100 Nov 11 07/02