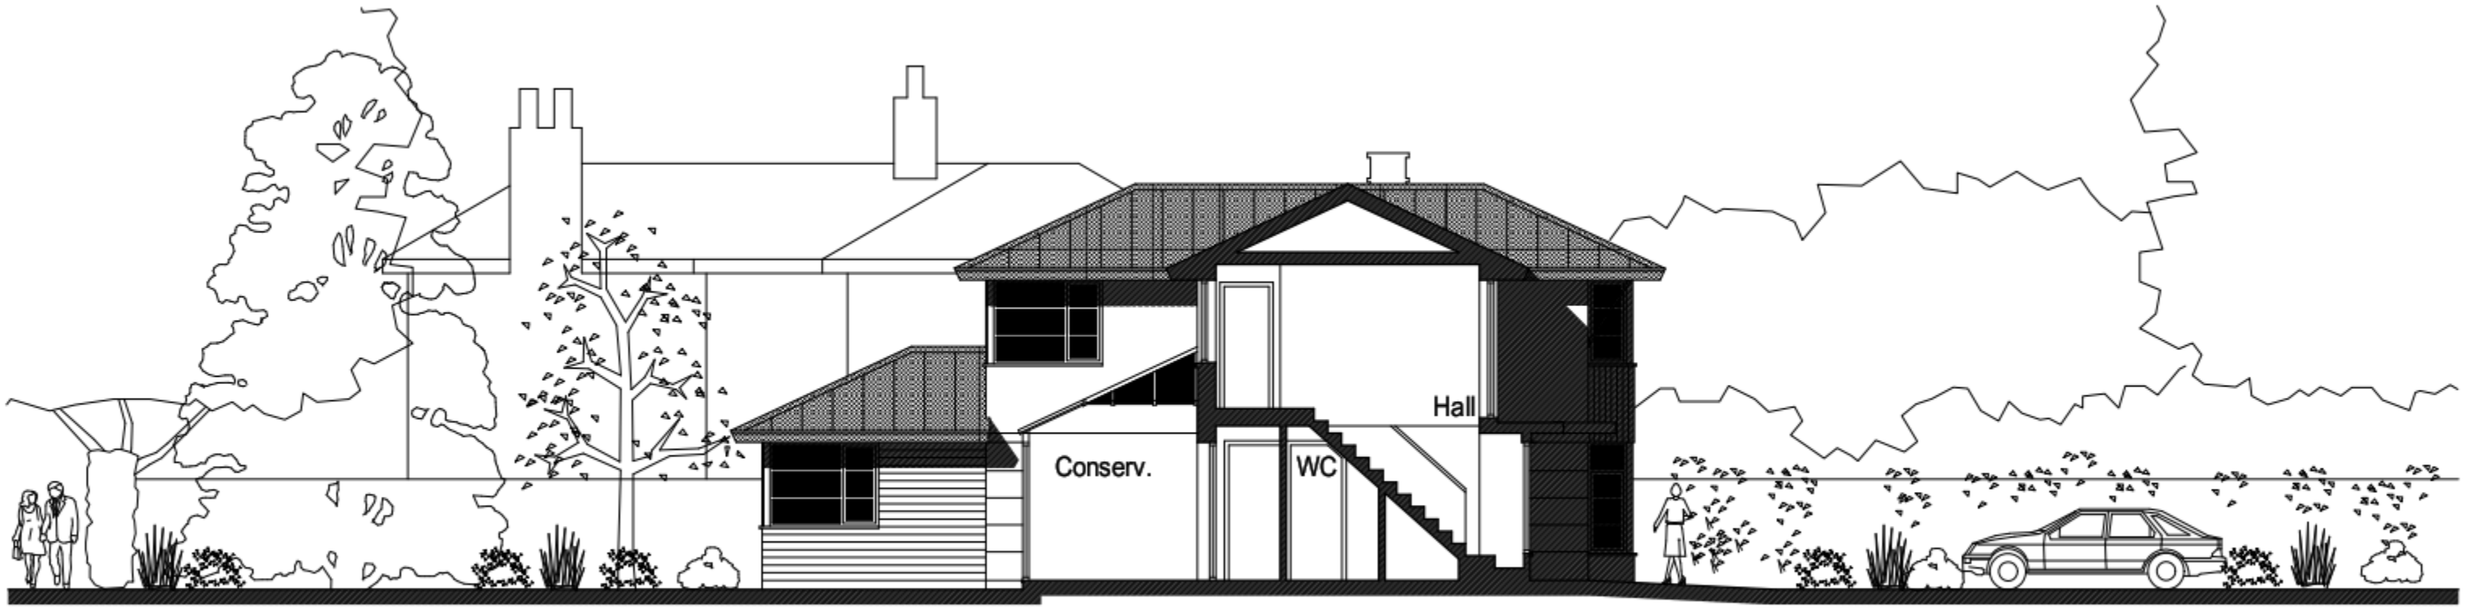

Section A-A

PERMIT

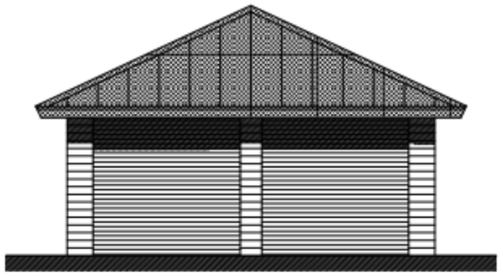

West

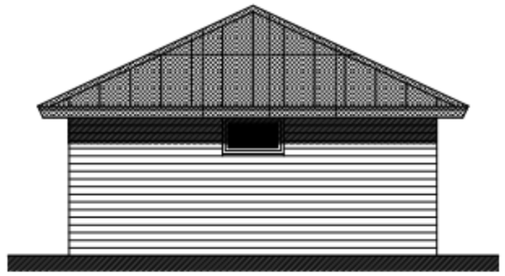

North



South

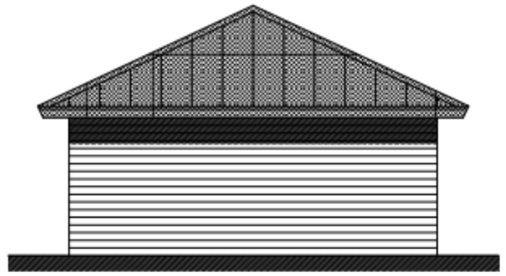

East

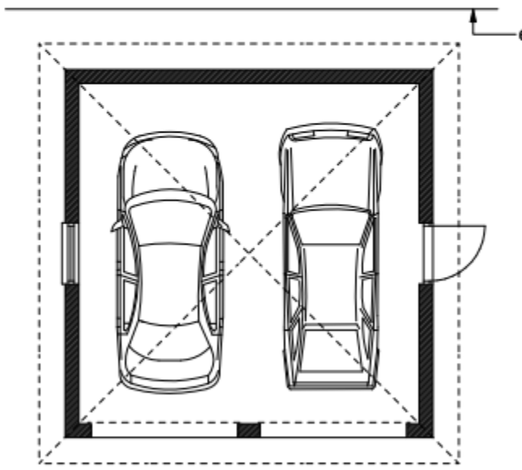

Garage Plan & Elevations

0 1 2 3 4 5m

This drawing is the copyright of the Architect and must not be reproduced without permission, except by the Local Planning Authority for planning purposes.

Figured dimensions to be taken in preference to scaled.
Dimensions to be checked on site before work commences.
No deviation from this drawing will be permitted without the prior written consent of the Architect.
Ground floor slabs, foundations, structure, etc, and all work below ground is shown provisional and inspection of ground conditions is essential prior to work commencing.
Reassessment is essential when the ground conditions are apparent and redesign may be necessary in the light of soil conditions found.
The responsibility for establishing the soil and subsoil conditions rests with the Contractor.

revisions		date
drawing no. 2717/225	rev.	
date CCT 2011	scale(s) 1:100	sheet size A3

drawing
PROPOSED SECTION A-A
GARAGE PLAN & ELEVATIONS

client
N P SLYDELL

project
PROPOSED DETACHED HOUSE (HOUSE 3)
ADJACENT TO 'WINDFALLS', 60 SINAH LANE
HAYLING ISLAND, HAMPSHIRE PO11 0HH

Jeffroy Douglas Chartered Architect
134 Havant Road • Hayling Island • Hampshire • PO11 0LJ
Tel: (023) 9246 8889 • E-mail: jd@jeffroydouglas.co.uk