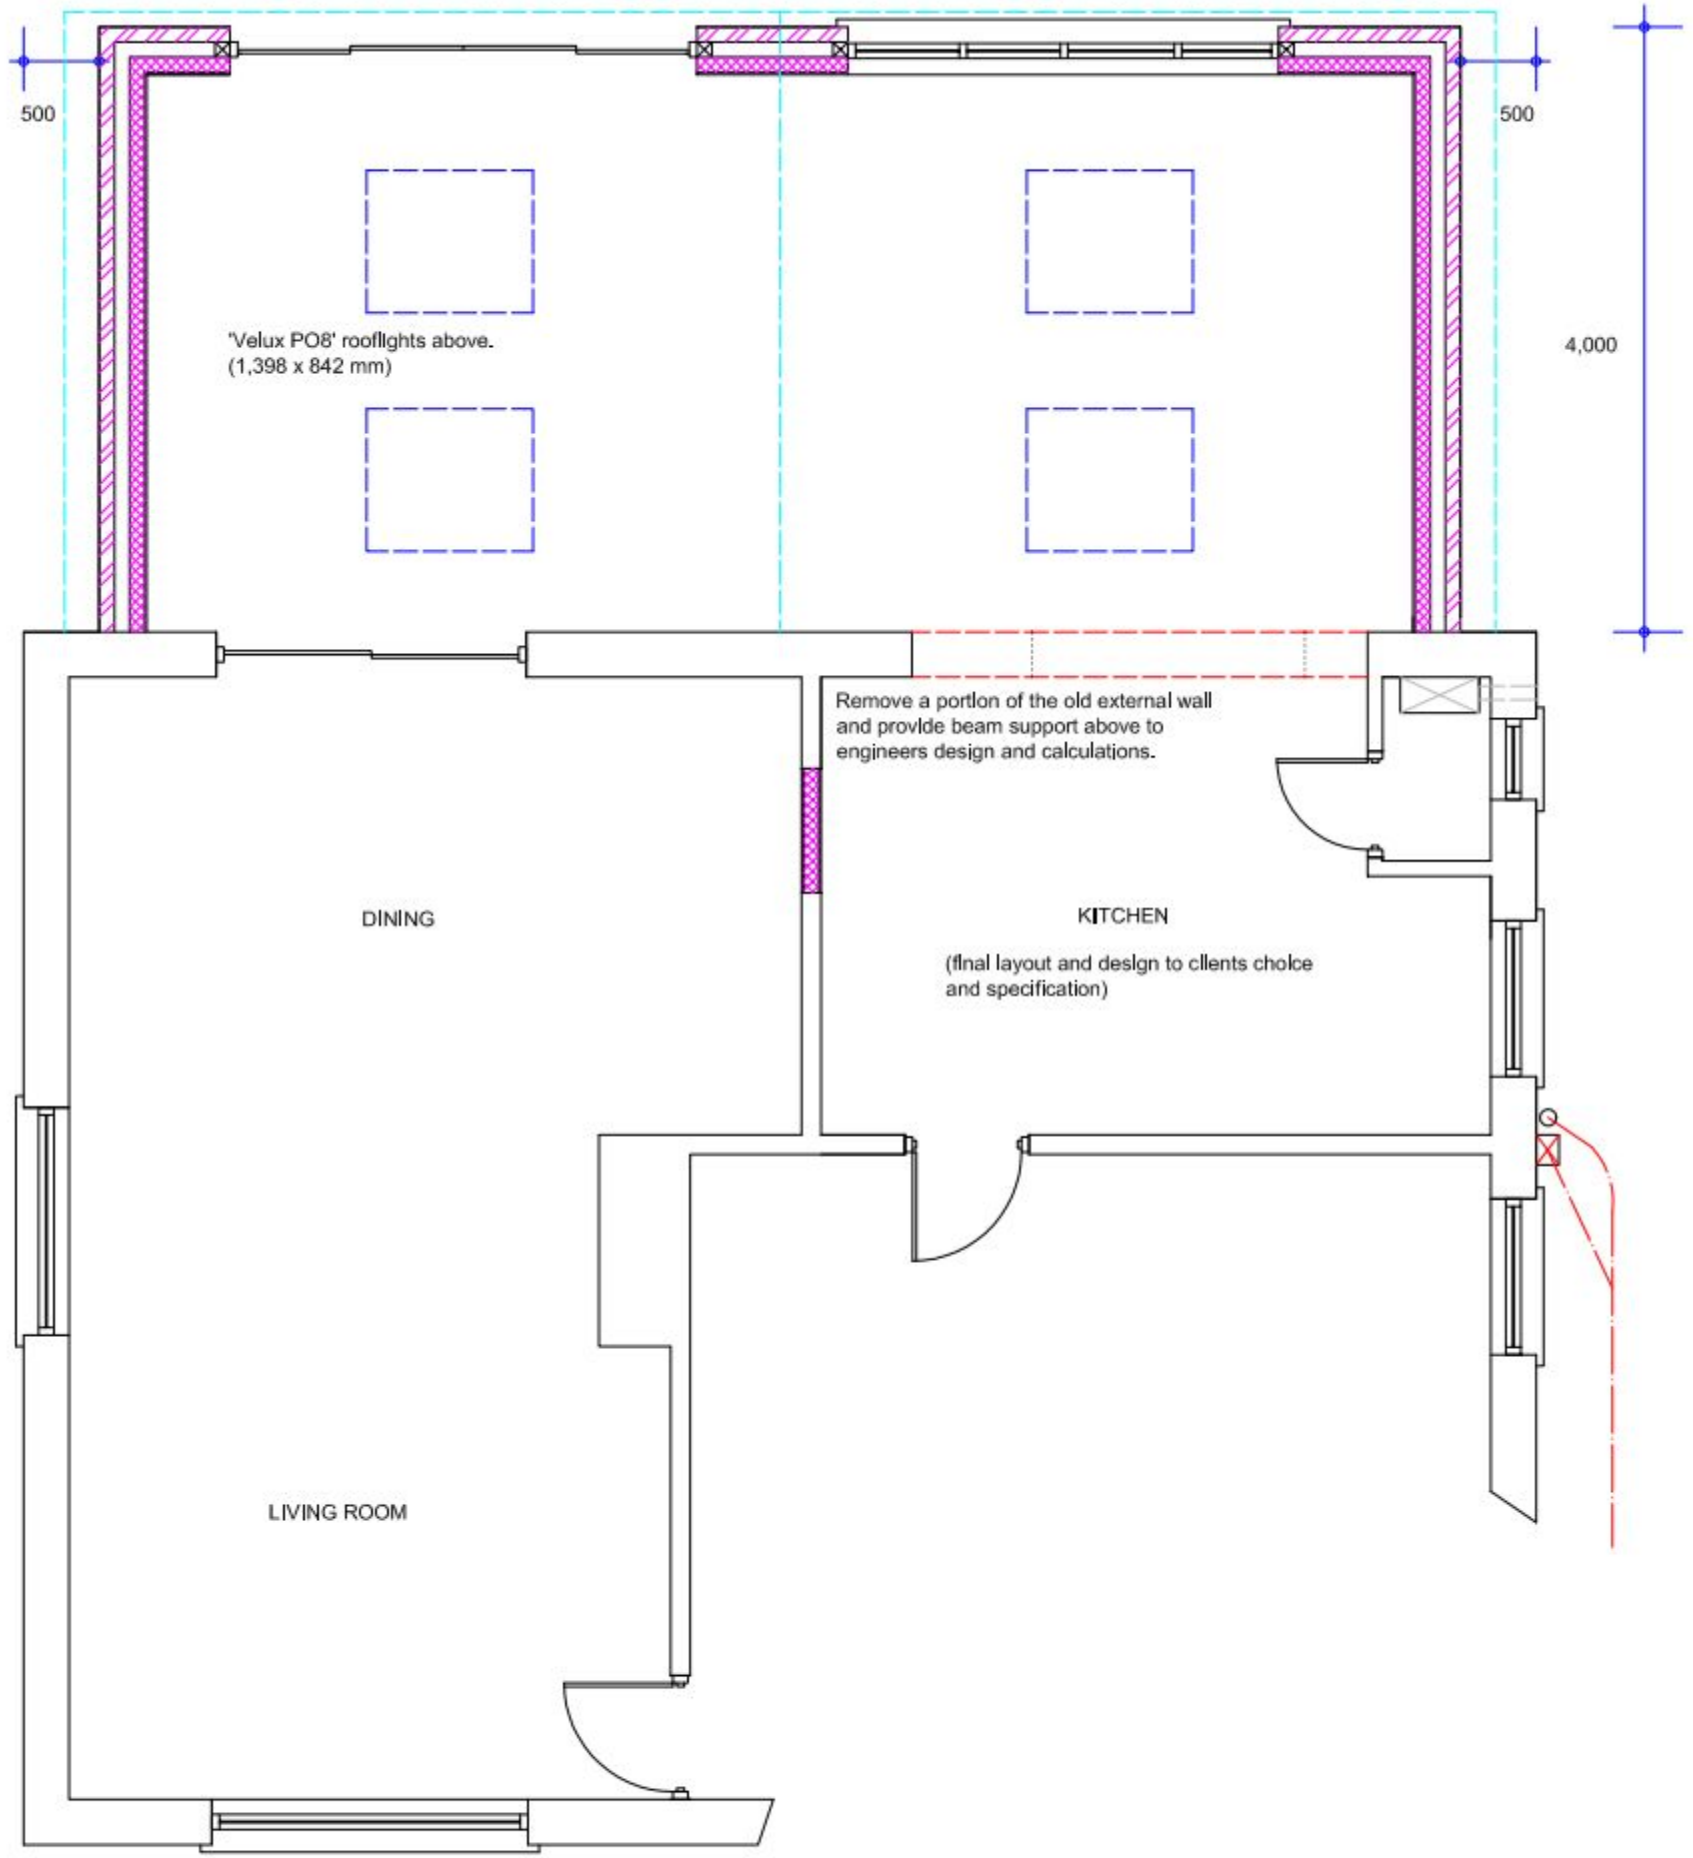


PERMIT

PERMIT

PROPOSED GROUND FLOOR PLAN

SCALE 0 1 2 3 4 5 METRES

SUSSEX BUILDING CONSULTANCY LIMITED 7 SINAH LANE, HAYLING ISLAND, HAMPSHIRE. SCALE - 1/50 REV - C DATE - 07/12/2010	SBCL 3 NORTHCOTE ROAD BOGNOR REGIS PO21 5LZ TEL/FAX - (01243) 861379