PERMIT

Note:

Do not Scale from this Drawing (except for planning approval).
All dimensions are in millimetres and to be checked on site.
All Dimensions relating to subcontractors or suppliers work must be checked and agreed between the main contractor and the sub-contractors and suppliers.

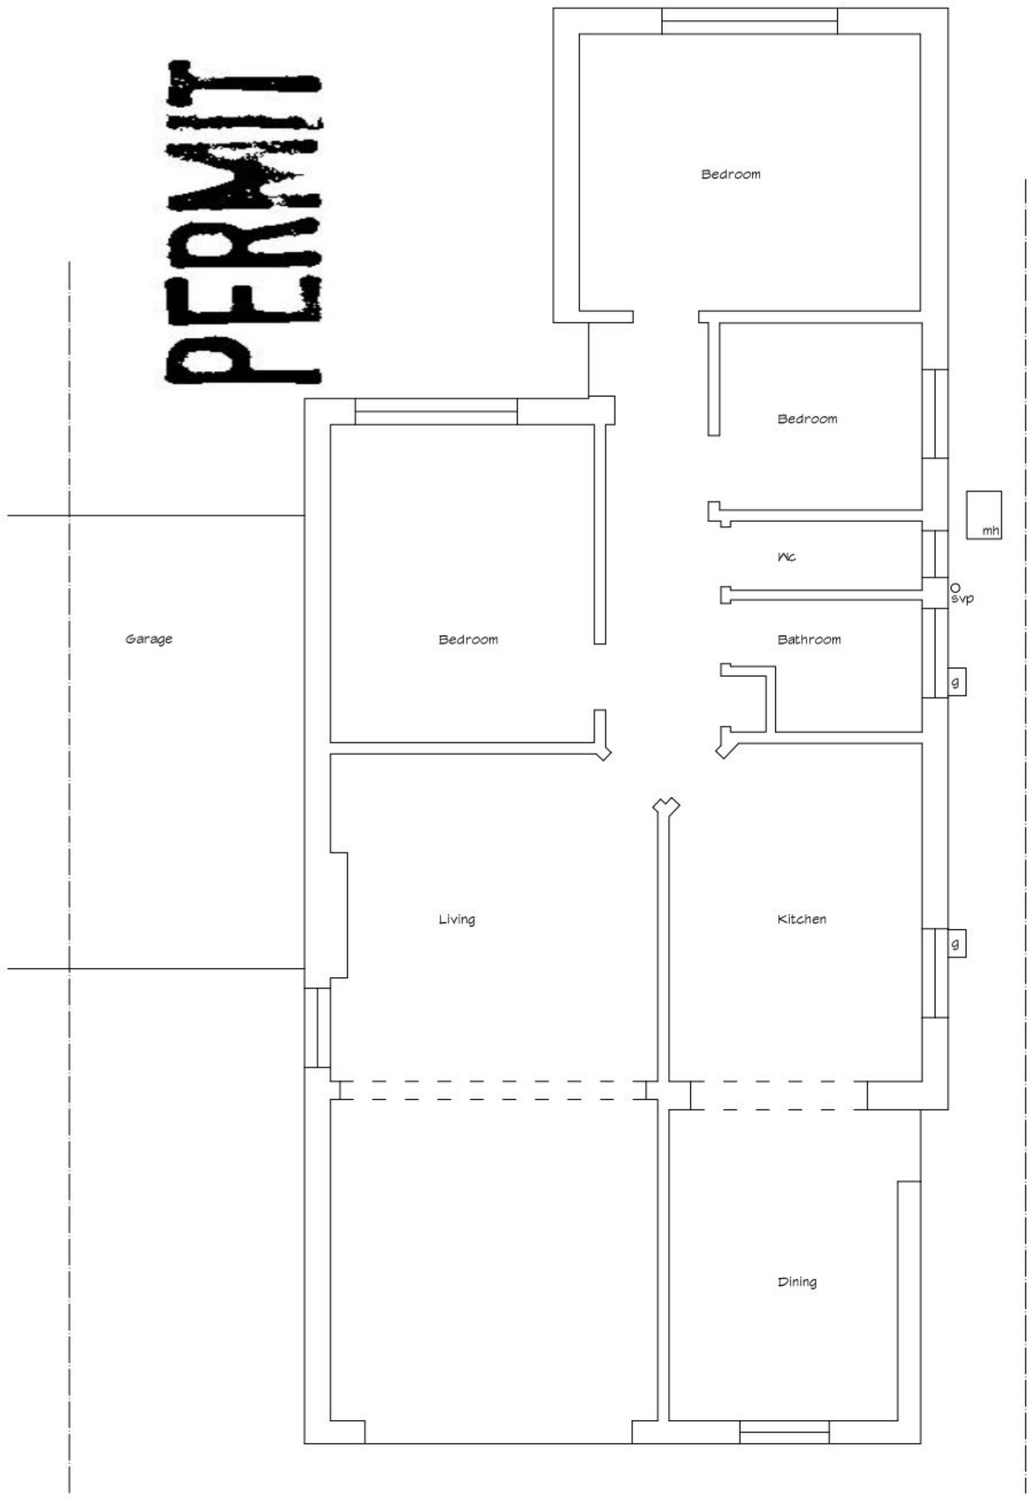

EXISTING GROUND FLOOR PLAN
SCALE 1:50

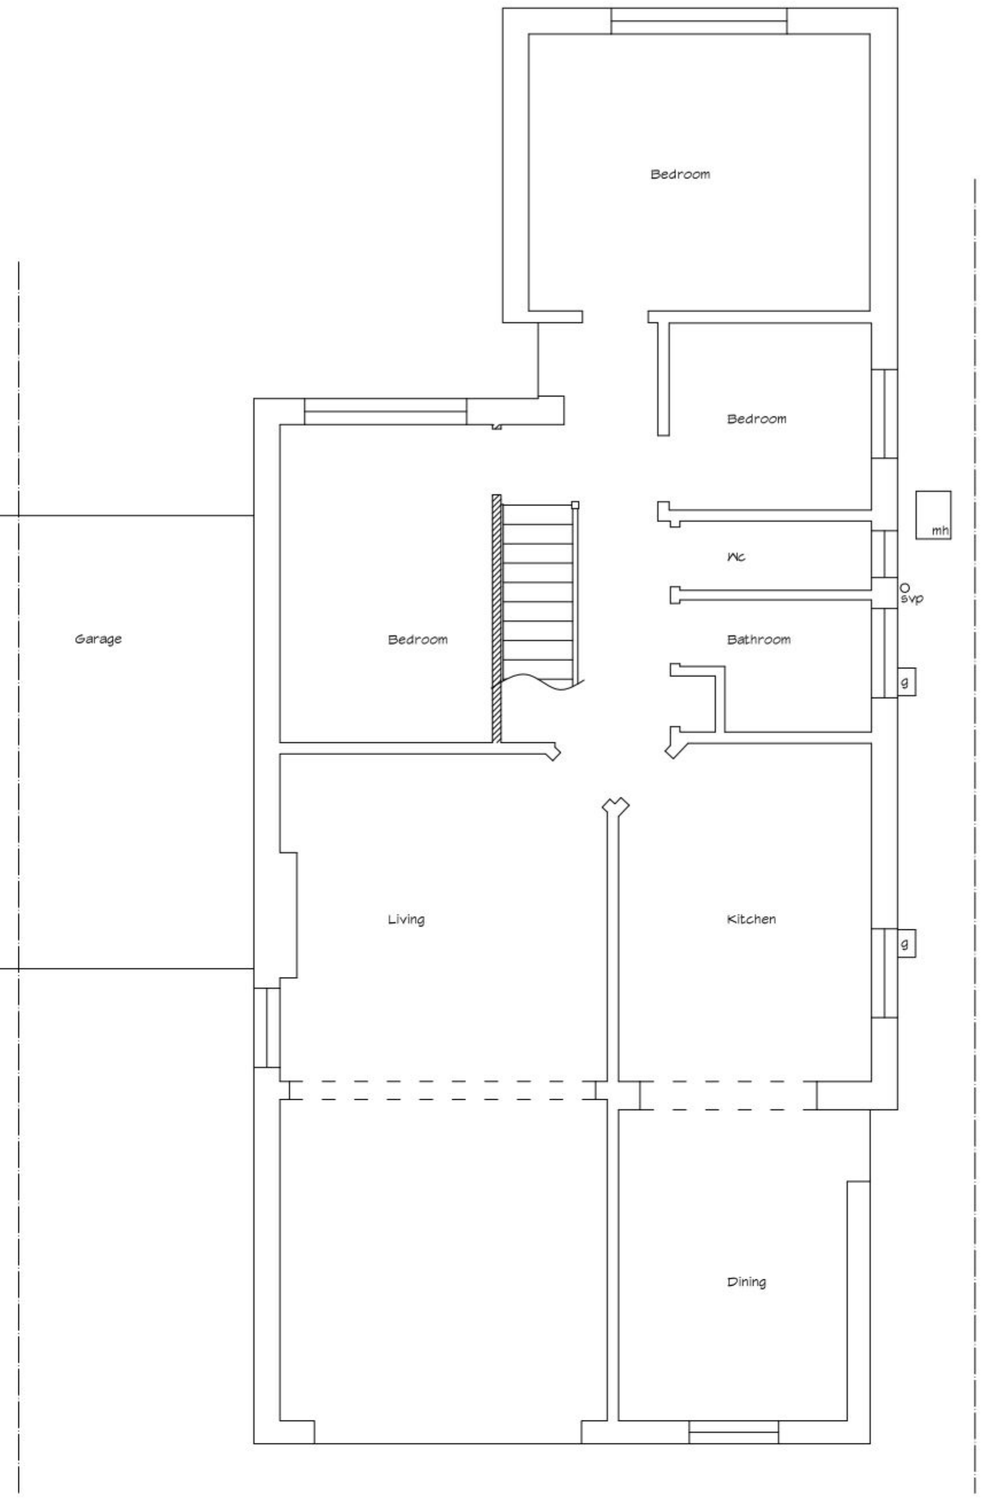

PROPOSED GROUND FLOOR PLAN
SCALE 1:50

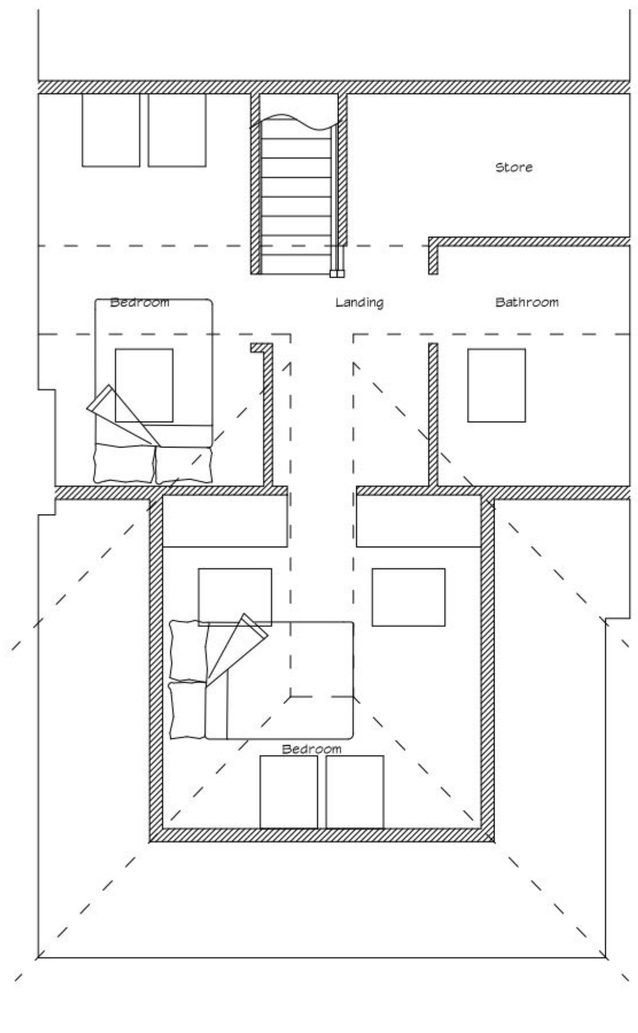

PROPOSED FIRST FLOOR PLAN
SCALE 1:50

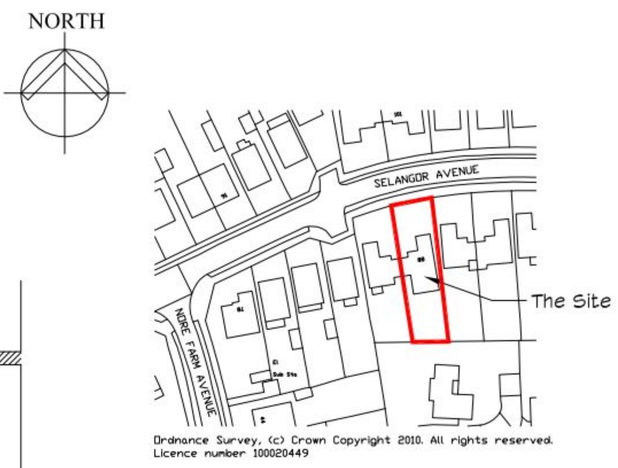

LOCATION PLAN
SCALE 1:1250

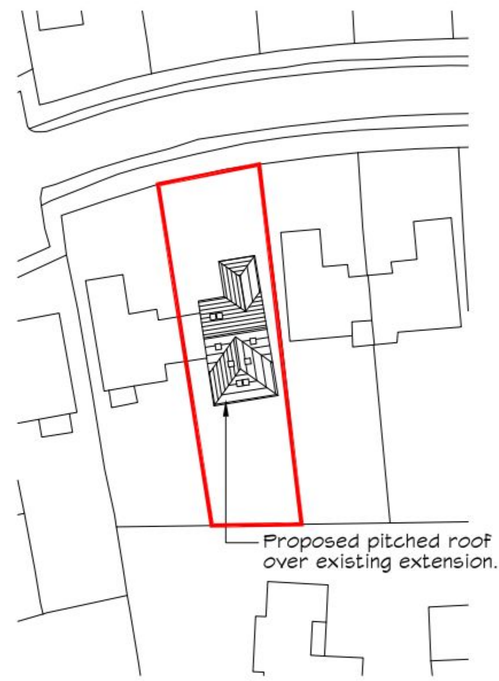

PROPOSED BLOCK & ROOF PLAN
SCALE 1:500



EXISTING EAST ELEVATION
SCALE 1:100

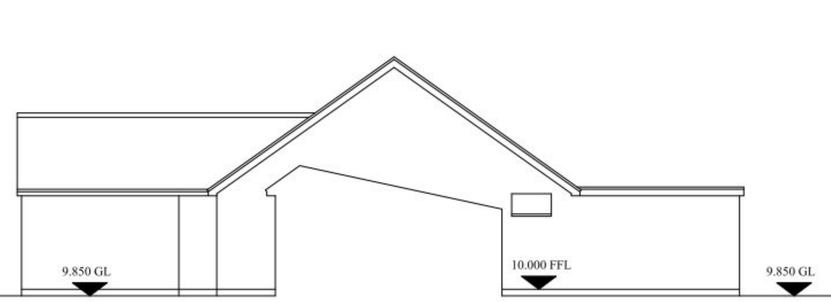

EXISTING WEST ELEVATION & SITE SECTION
SCALE 1:100

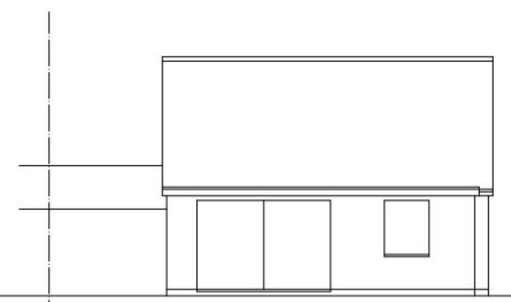

EXISTING SOUTH ELEVATION
SCALE 1:100

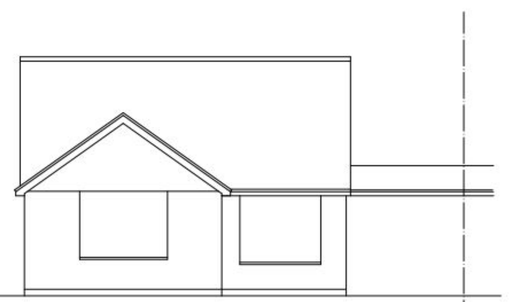

EXISTING NORTH ELEVATION
SCALE 1:100



PROPOSED EAST ELEVATION
SCALE 1:100

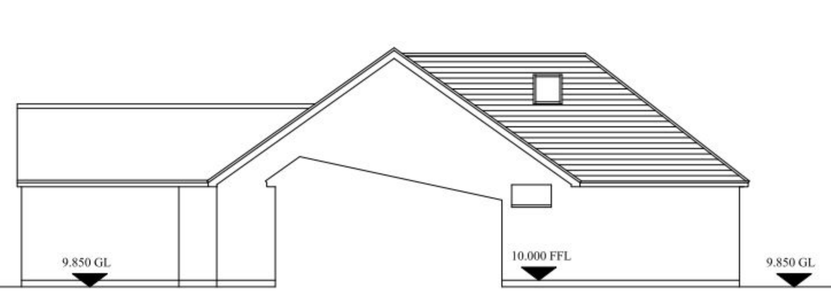

PROPOSED WEST ELEVATION & SITE SECTION
SCALE 1:100



PROPOSED SOUTH ELEVATION
SCALE 1:100

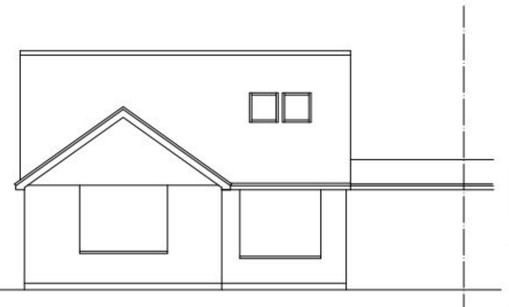

PROPOSED NORTH ELEVATION
SCALE 1:100

WATKINS WOOD SURVEYORS
37 North Street
Emsworth
Hampshire PO10 7DA
Tel : (01243) 371956
Fax : (01243) 379009
admin@watkinswoodsurveyors.co.uk

PROPOSED ALTERATIONS
88 SELANGOR AVENUE, EMSWORTH, HANTS, PO10 7LU.
Mr & Mrs Light

Drawn by:	GP	**Checked by:**	**
Scale:	As Shown	**Date:**	Oct '10
Job No:	4162	**Drawing:**	PL01

Proposed first floor extension over existing flat roof - 88 Selangor Avenue, Emsworth, Hants.