PERMIT

HAVANT BOROUGH COUNCIL
DEVELOPMENT CONTROL
28 SEP 2010
RECEIVED

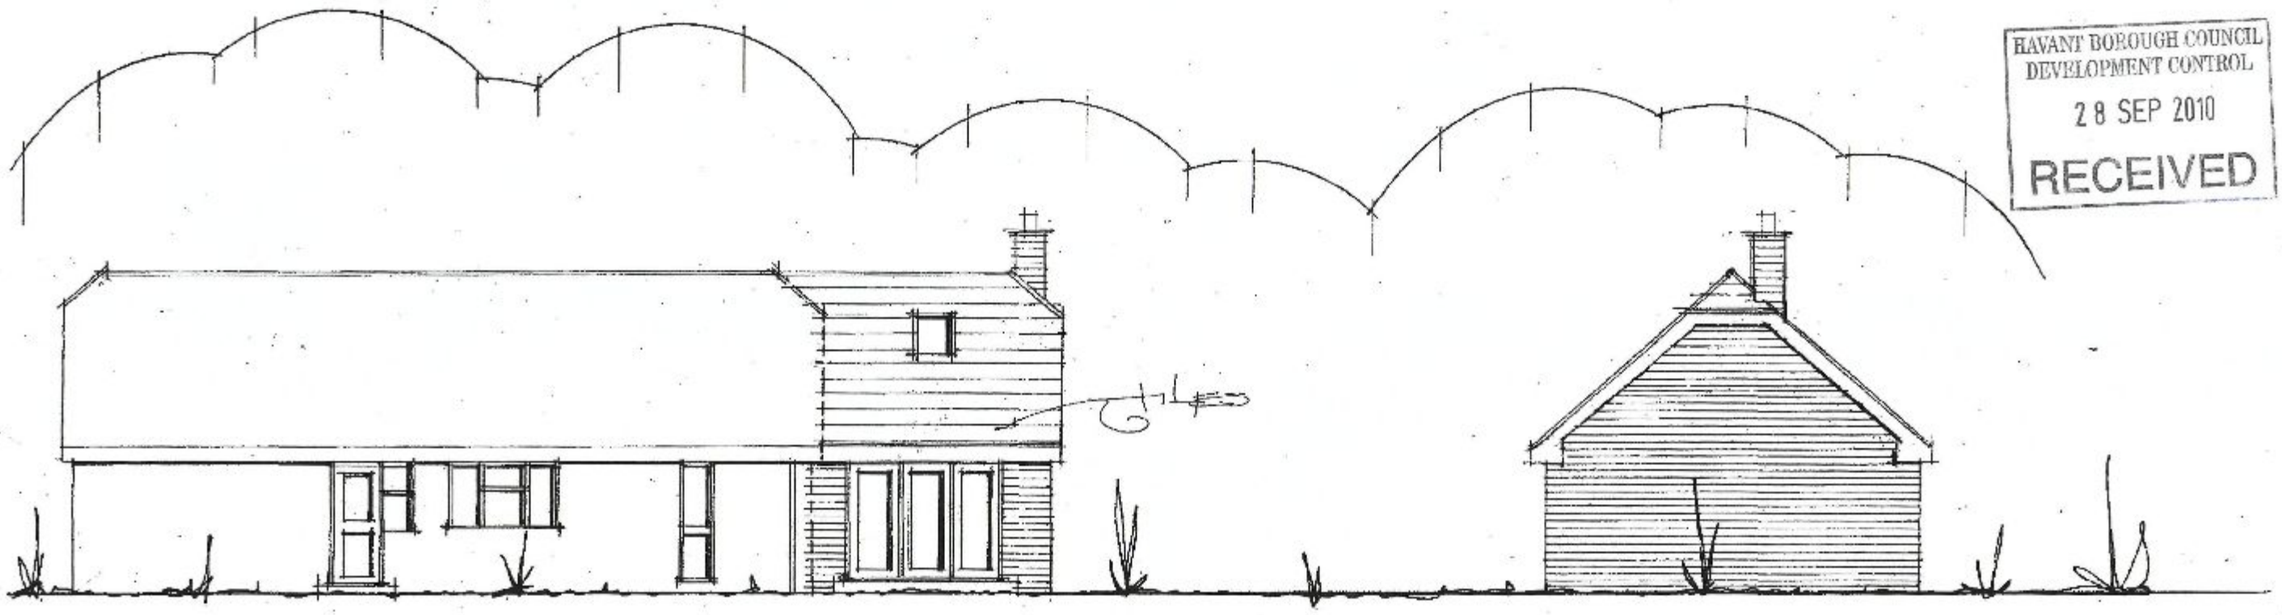

front

side

PROPOSED EXTENSION 87, ELM CLOSE ESTATE, HAYLING ISLAND, HANTS. FOR MR C. ATKINS.

TRIM ALL STRUCTURAL TIMBER 50MM CLEAR OF STACK. PROVIDE A STEPPED LEAD FLASHING AND TRAY AT THE JUNCTION OF THE STACK AND THE NEW PITCHED ROOF.

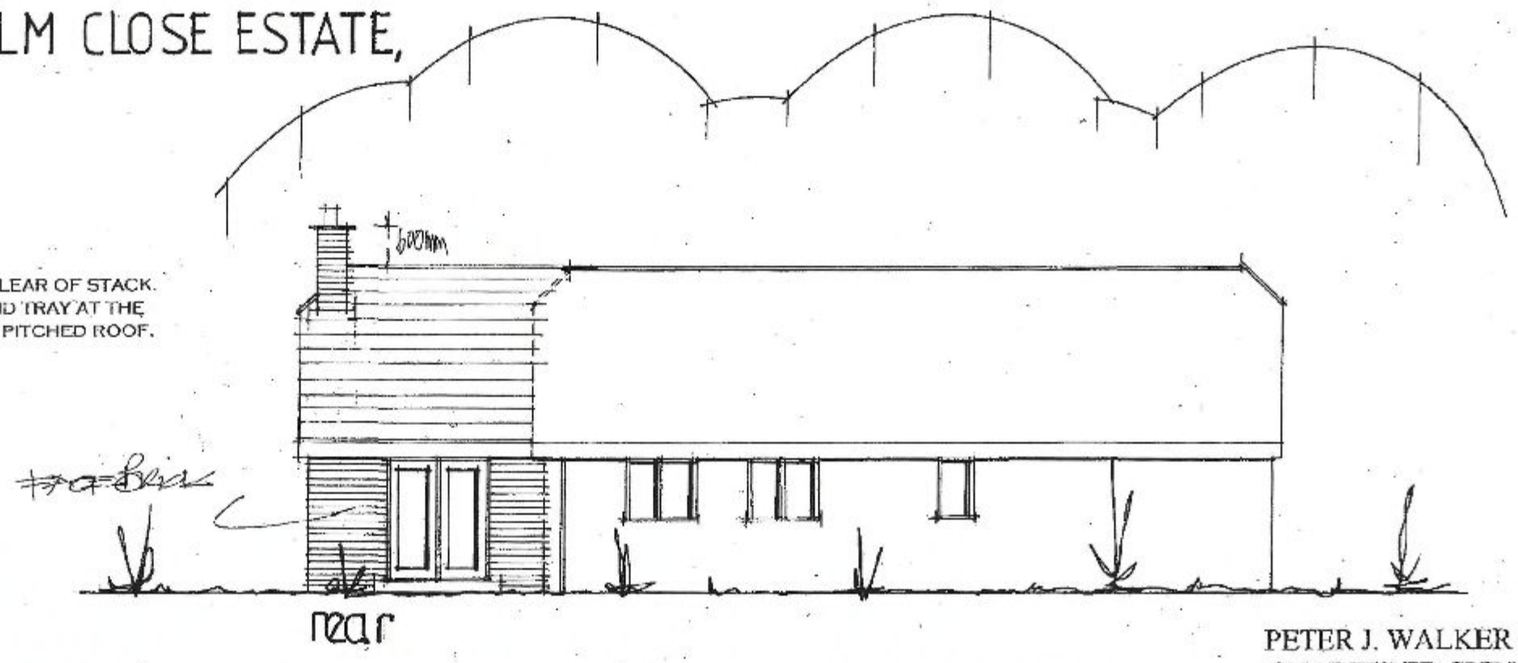

rear

date sept 10 revised roof

scale 1·100

PETER J. WALKER MRICS
CHARTERED SURVEYOR
182 SEAFRONT, HAYLING ISLAND, HANTS
PO11 9 AN

TEL: 02392 467571