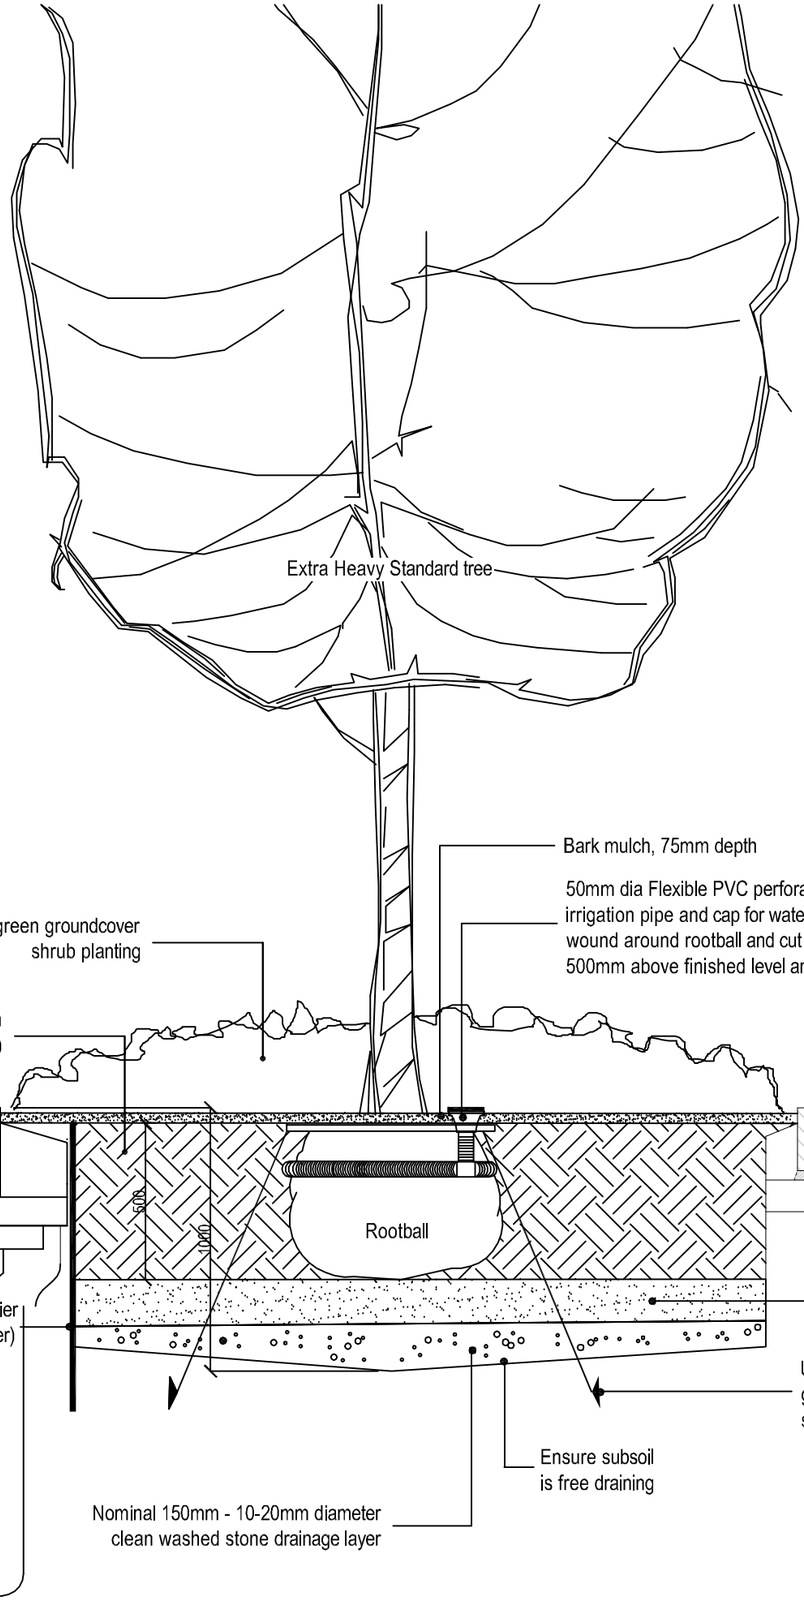

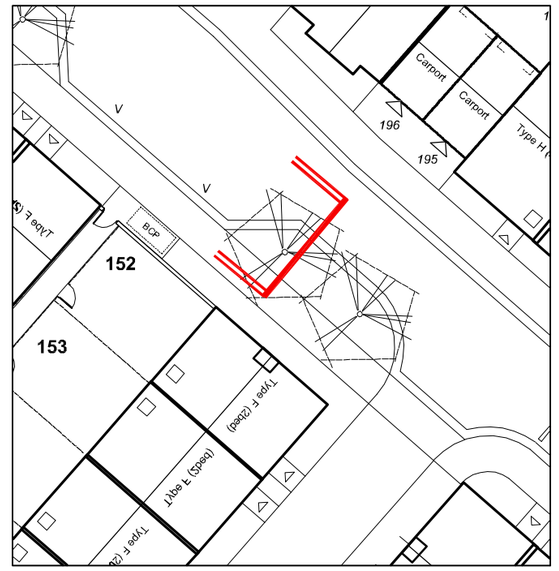

PLAN OF TYPICAL LOCATION (NOT TO SCALE)

.	.	.	.	.
Rev:	Date:	Amendment:	Name:	Checked:

Drawing Based Upon:- -

Status: FOR PLANNING

Notes: Contractors are not to scale from this drawing. All dimensions to be checked on site and any discrepancies, ambiguities and/or ommisions between this drawing and information given elsewhere must be reported to this office. If in doubt, ask.

RPS

Lakesbury House Hiltingbury Road Chandlers Ford Hampshire SO53 5SS
T 023 80810440 F 023 80810449 E rpsso@rpsgroup.com W www.rpsgroup.com

Client: Taylor Wimpey Southern Counties

Project: Old Park Farm, Waterlooville (Phase 2)

Title: Tree pit detail in planted highway verge

Date: 08/10 Scale: 1:20 Paper Size: A3

Drawn: SH Checked: DC Job Ref: JSL1734

Drawing Number: 403 Rev: -

www.rpsgroup.com

Drawing Ref: P:\1700 SERIES\JSL1734 - WATERLOOVILLE PHASE 2\LANDSCAPE\JSL1734_403.DWG Plotted Date: 9/24/2010 12:34 PM