A2

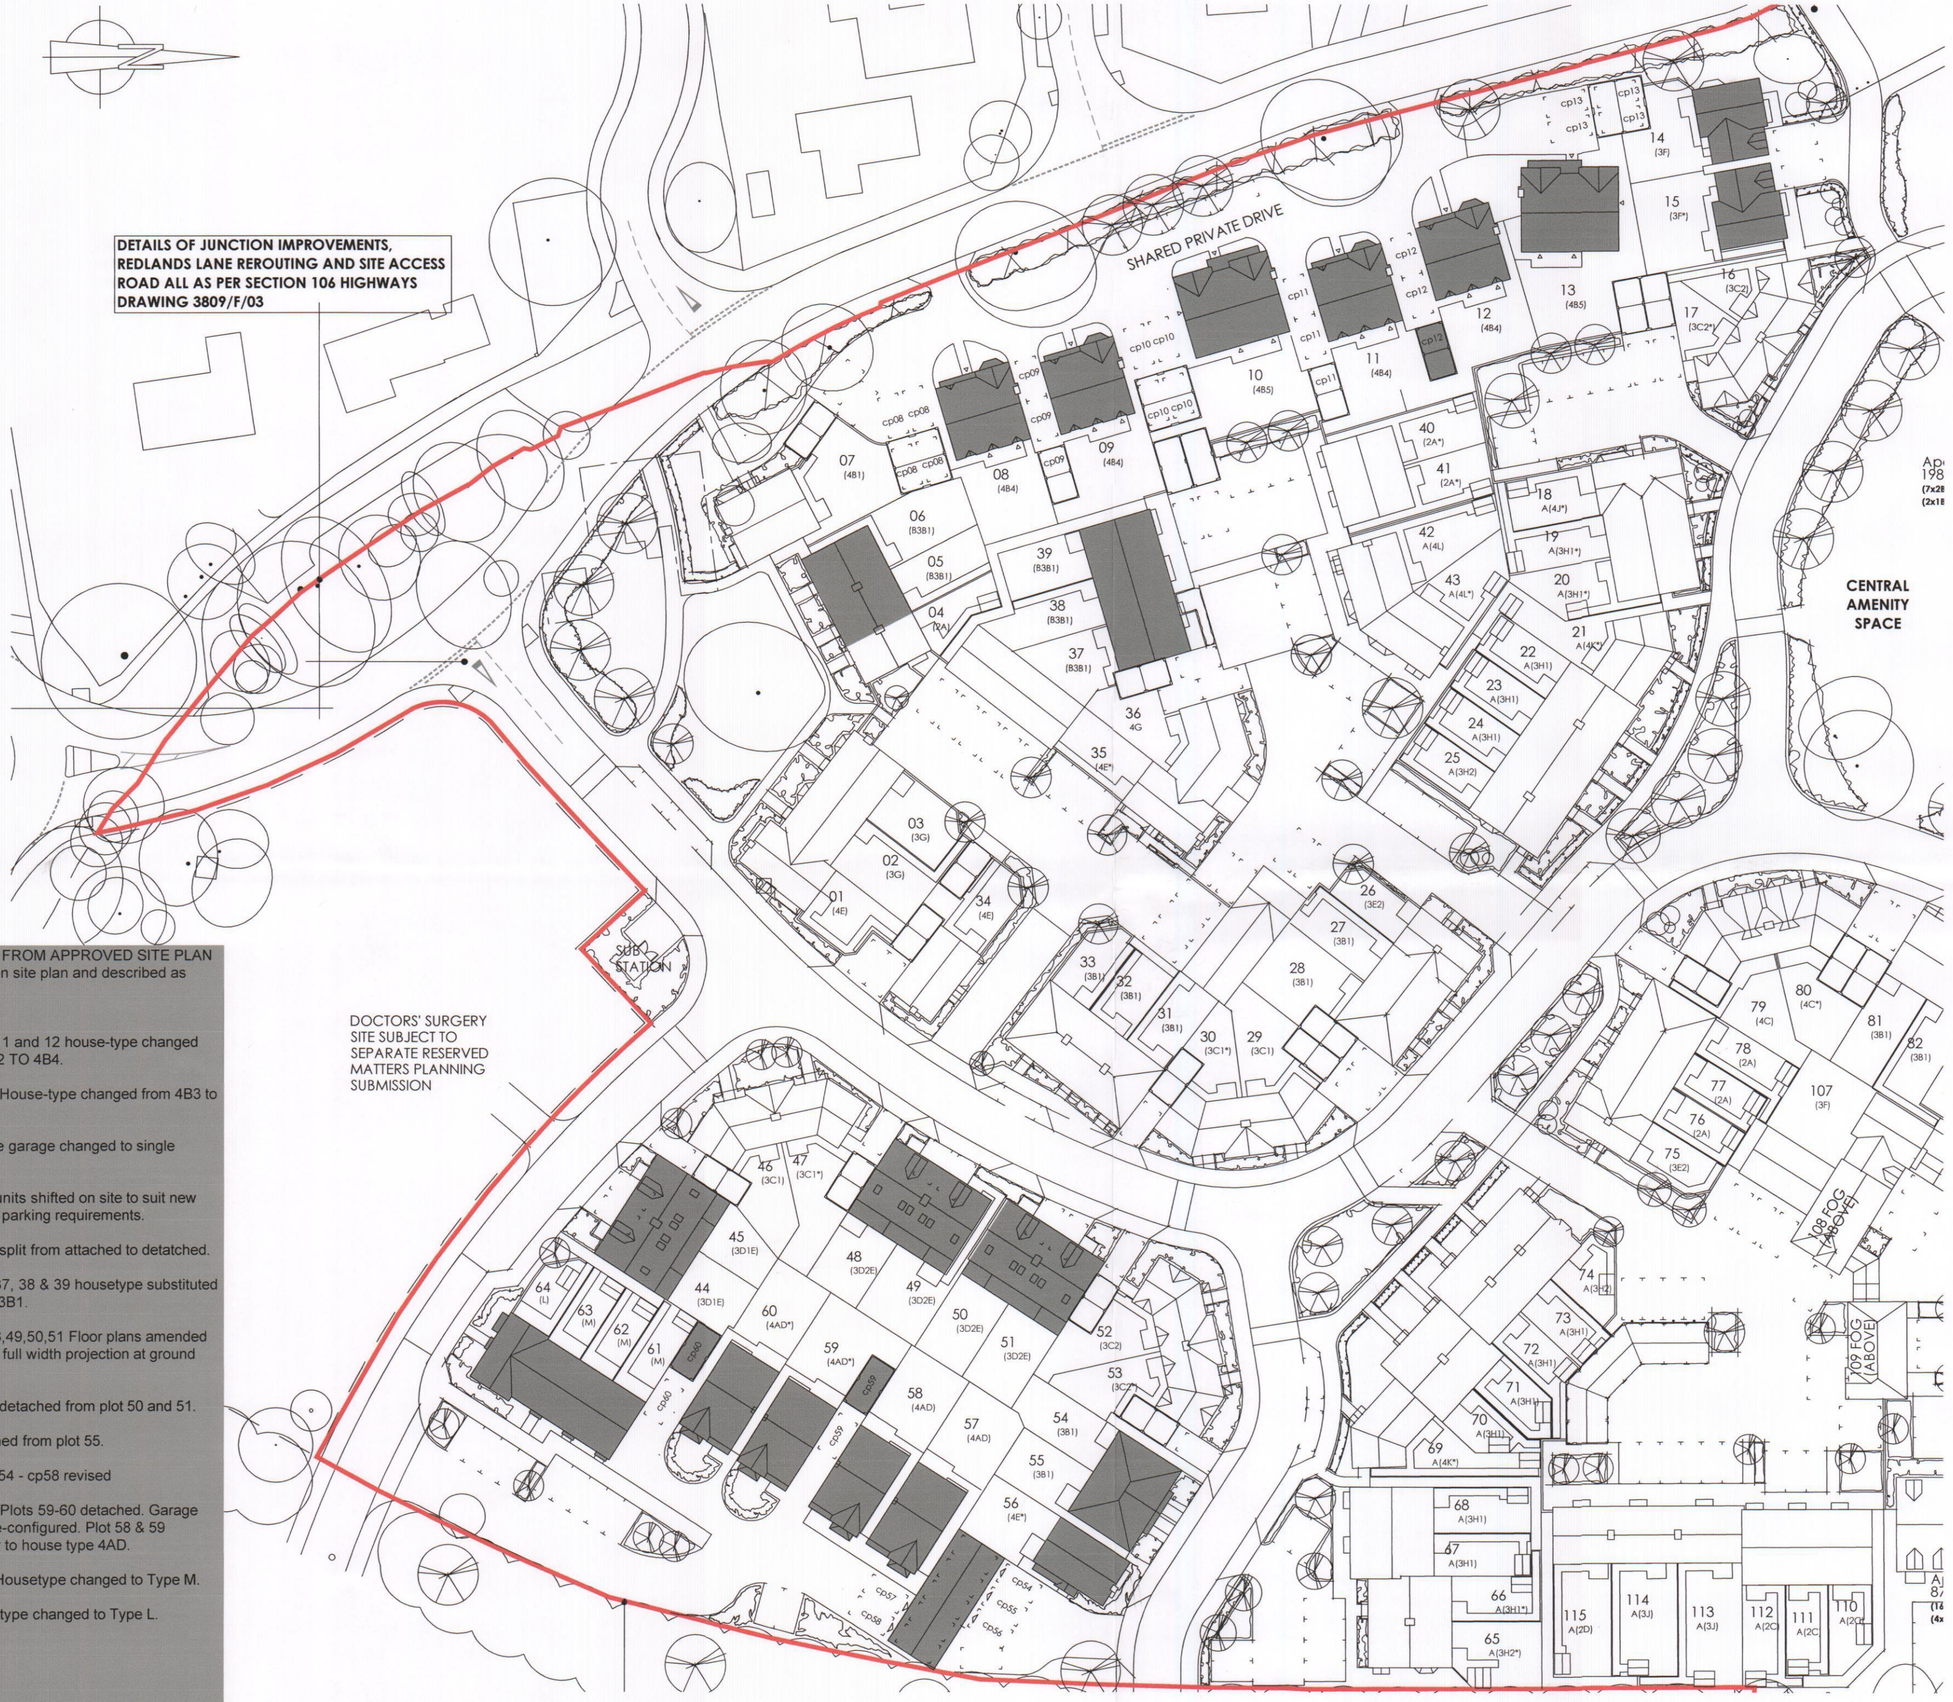

VARIATIONS FROM APPROVED SITE PLAN shaded gray on site plan and described as below:

Plots 08, 09, 11 and 12 house-type changed from Type 4B2 TO 4B4.

Plots 10 & 13 House-type changed from 4B3 to 4B5.

Plot 12 Double garage changed to single garage.

Plots 08 - 13 units shifted on site to suit new footprints and parking requirements.

Plots 14 & 15 split from attached to detatched.

Plots 05, 06, 37, 38 & 39 housetype substituted from 3B1 to B3B1.

Plots 44,45,48,49,50,51 Floor plans amended to incorporate full width projection at ground floor rear.

Plots 48 & 49 detached from plot 50 and 51.

Plot 56 detached from plot 55.

Garage for cp54 - cp58 revised

Plots 57-58 & Plots 59-60 detached. Garage and parking re-configured. Plot 58 & 59 handed. Refer to house type 4AD.

Plots 61 - 63 Housetype changed to Type M.

Plot 64 Housetype changed to Type L.

NOTES

Permission is granted to scale from this drawing for the purpose of Local Authority Planning Approval only. In all other circumstances DO NOT scale from this drawing. Please contact this office for any additional information required.
Contractors, Sub Contractors and Suppliers are to check all relevant dimensions and levels of the site and building before commencing any shop drawings or building work. Any discrepancies should be recorded to the Architect.
Where applicable this drawing is to be read in conjunction with the Consultants' drawings.
This drawing is the copyright of Tetlow King Ltd ©. All rights reserved. Ordnance Survey Data © Crown Copyright. All rights reserved. Licence No. 100007359

REV	DESCRIPTION	DATE	AUTH	CHK'D

HAVANT BOROUGH COUNCIL
13 FEB 2012
RECEIVED

PLANNING

TETLOW KING®
ARCHITECTS : URBAN DESIGNERS : SUSTAINABILITY CONSULTANTS
Building 300, The Grange, Romsey Road, Michelmersh, Romsey, Hampshire, SO51 0AE
Tel: 01794 517333 Fax: 01794 515517 Web: www.tetlowking.co.uk

PROJECT
Hampshire Farm
Emsworth
for Bellway Homes and Bloor Homes

DRAWING
Site Layout Amendments
Plots 05, 06, 08 - 15, 37 - 39,
44, 45, 48 - 51 & 54 - 64.

SCALE	DATE	AUTHOR	CHK'D
1:500 @ A2	Feb 2012	CW	-

JOB NO.	DRAWING NO.	REV
PL111203	SLA-01	