
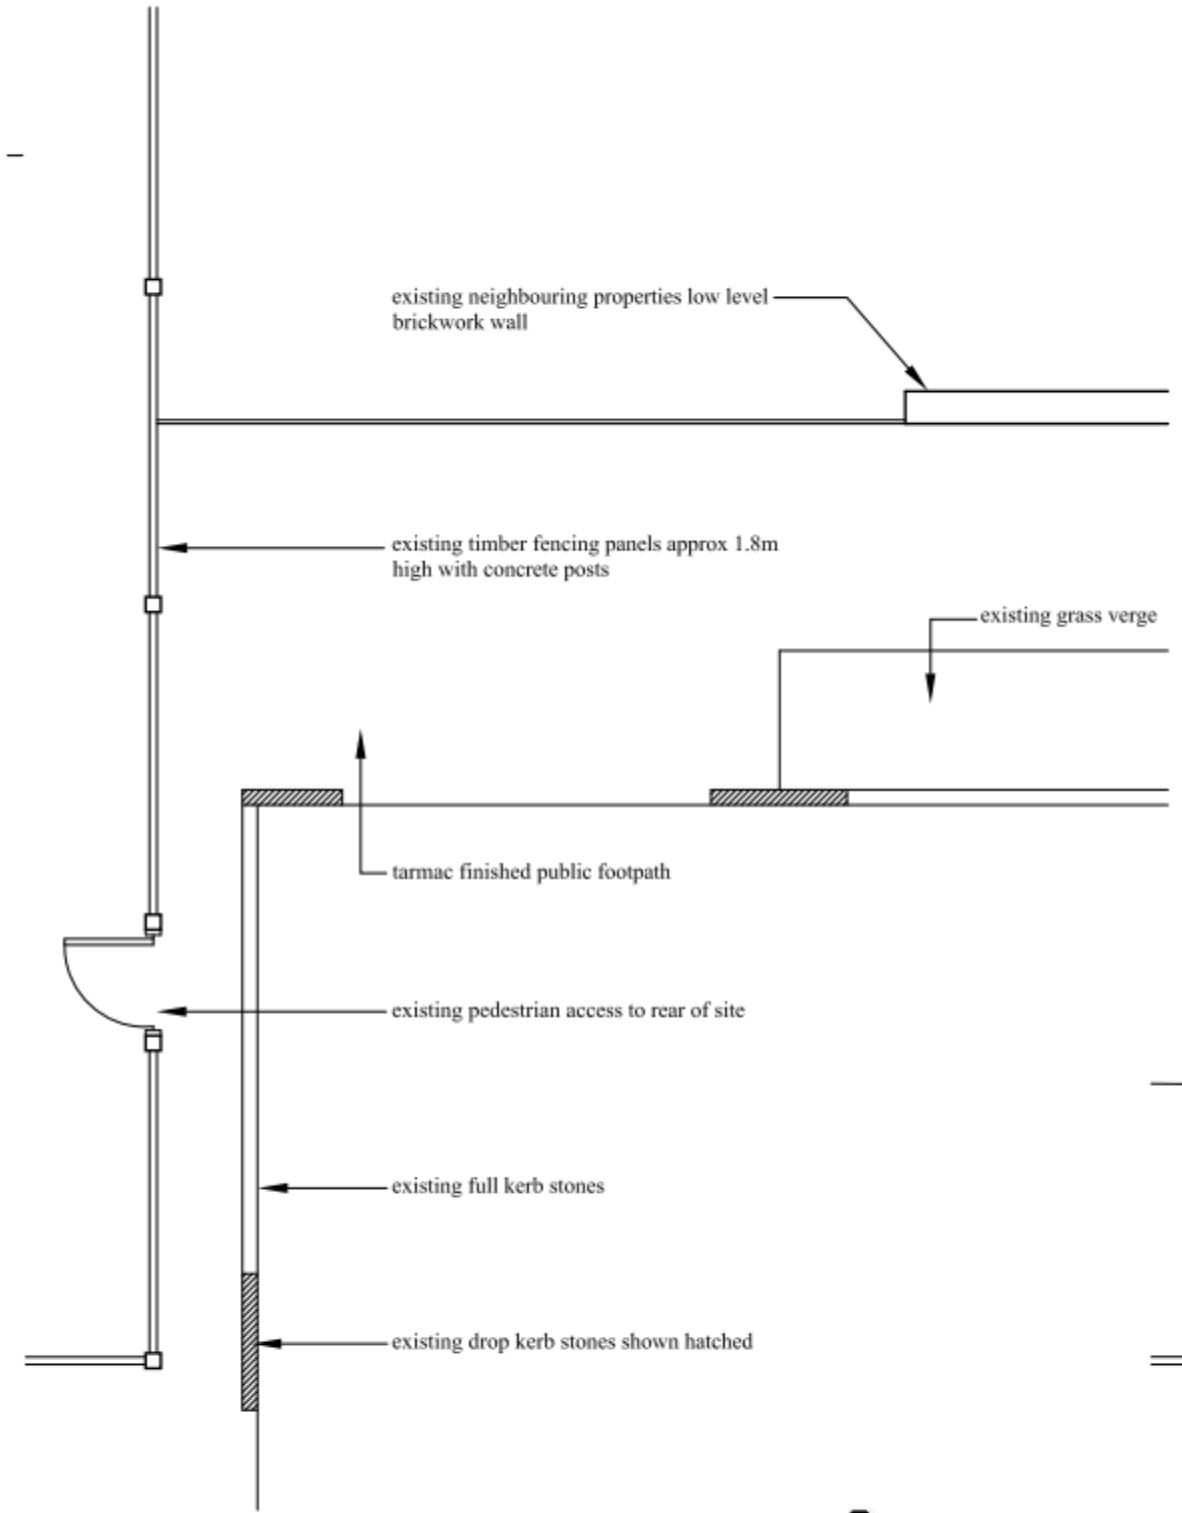


existing pedestrian entrance 1:50

PERMIT

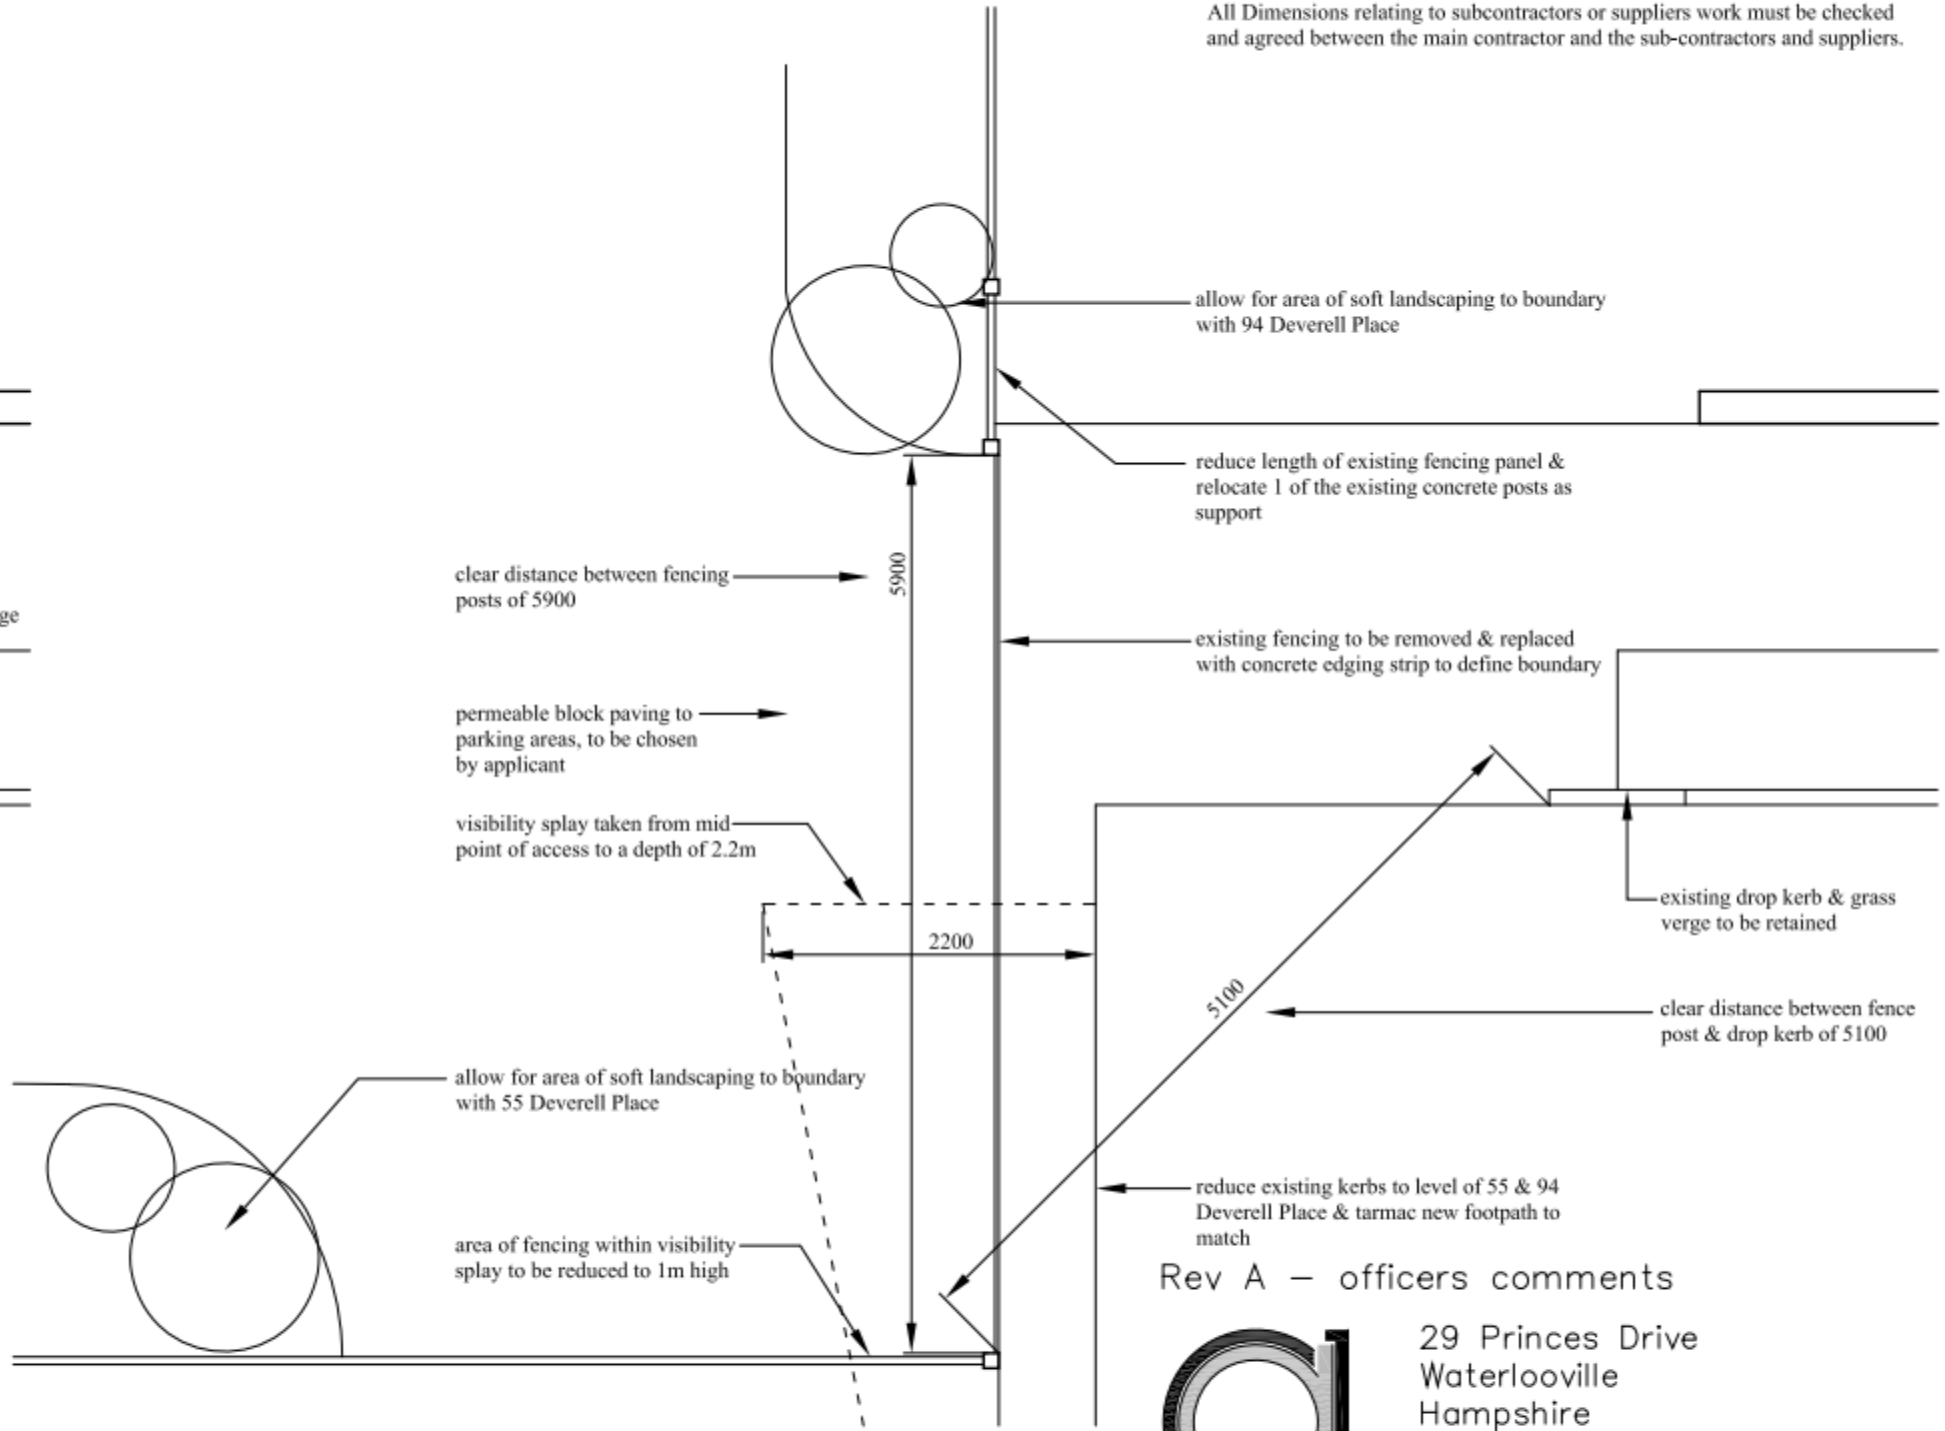

proposed vehicular entrance 1:50

Note:

Do not Scale from this Drawing (except for planning approval).
All dimensions are in millimetres and to be checked on site.
All Dimensions relating to subcontractors or suppliers work must be checked and agreed between the main contractor and the sub-contractors and suppliers.

Rev A – officers comments

architectural services
29 Princes Drive
Waterlooville
Hampshire
PO7 7QN
t: 023 9217 8431
m: 07708 504207
e: admin@aaarchitecturalservices.com

PLANNING APPLICATION
13, 15 & 17 Bushy Mead, Widley
Hampshire, PO7 5DY
Mr & Mrs Walder
job no : 107 dwg no : PL106 A