

PERMIT

NOTES

1. THIS DRAWING IS TO BE READ IN CONJUNCTION WITH ALL OTHER ENGINEERING CONSULTANCY DRAWINGS. ANY DISCREPANCIES ARE TO BE REFERRED TO THE ENGINEER.
2. DO NOT SCALE. IF IN DOUBT, ASK.

VALID APPLICATION


23 SEP 2011

COUNTY PLANNING
HAMPSHIRE COUNTY COUNCIL

HAVANT BOROUGH
COUNCIL

28 SEP 2011

RECEIVED

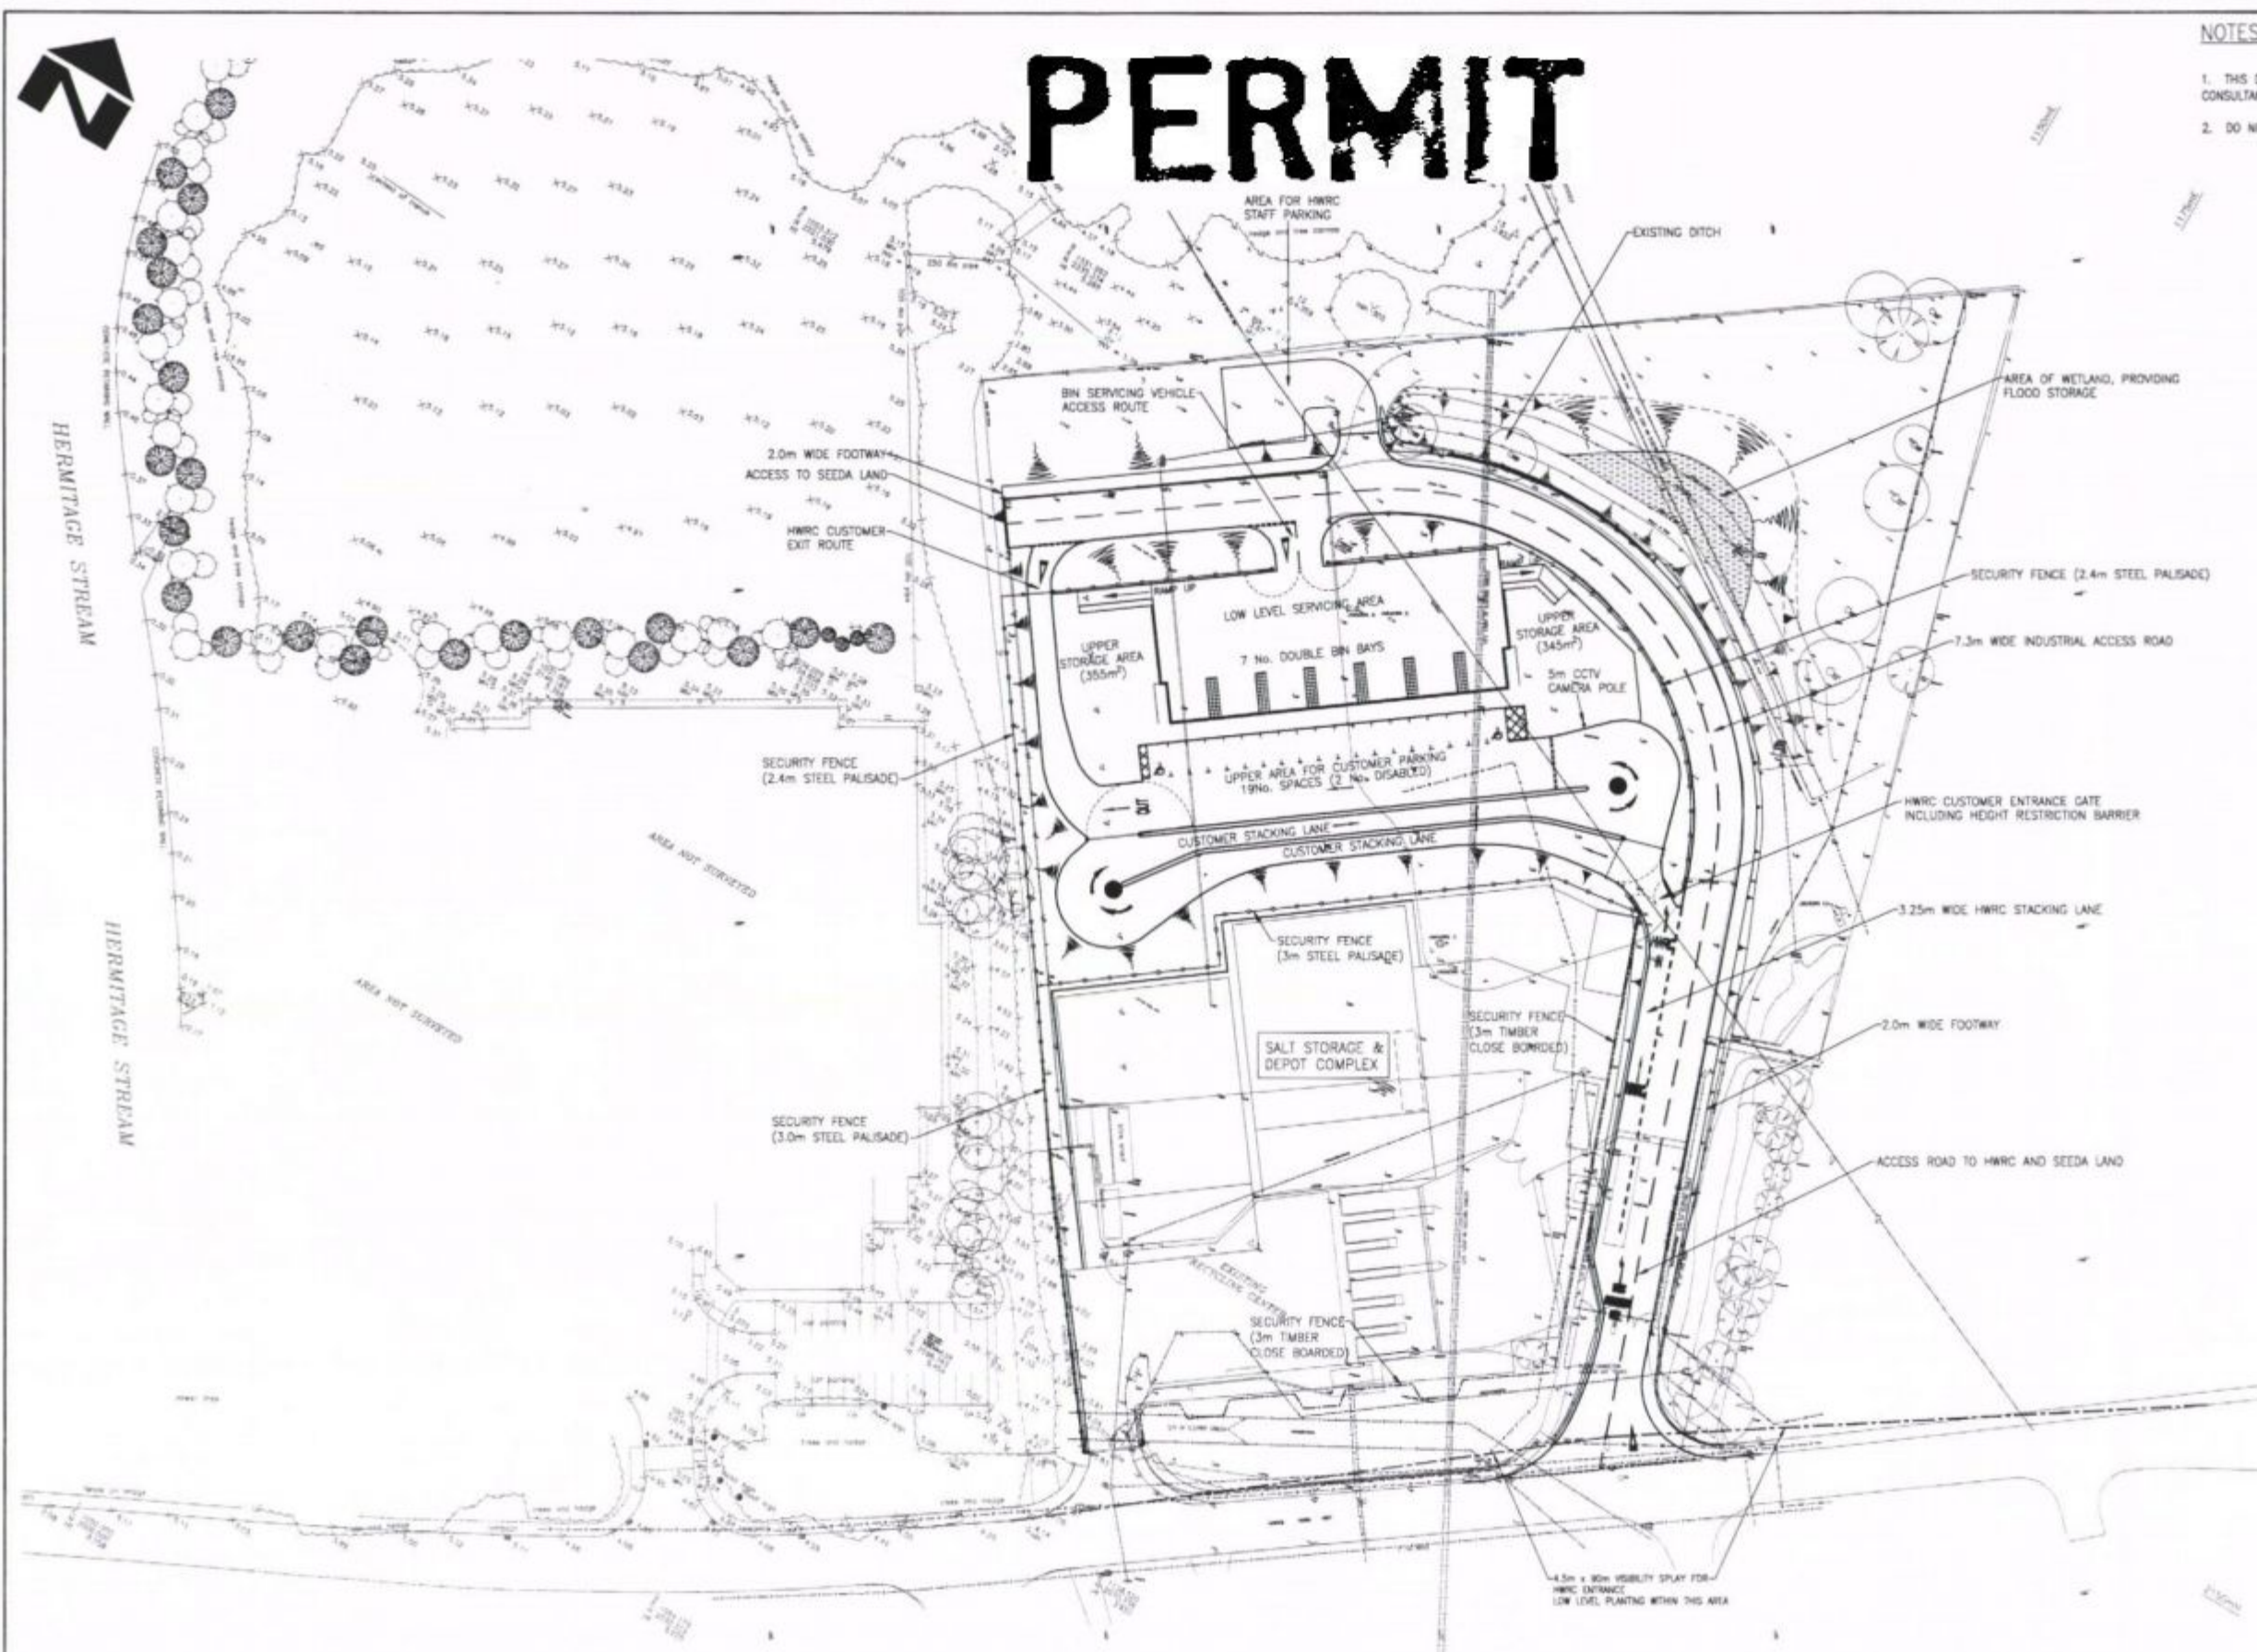

HAMPSHIRE COUNTY COUNCIL
ECONOMY, TRANSPORT & ENVIRONMENT
WASTE & RESOURCE MANAGEMENT

Hampshire
County Council

Engineering
CONSULTANT

DRW
WHW
CAB
WHW
CHECKED
SRF
APPROVED
DD

SCHEME
HAVANT INCINERATOR SITE
REDEVELOPMENT

JOB No. R/509026/01
SCALE 1:500
DATE Nov 10

DRAWING TITLE
RELOCATION OF HAVANT HWRC
GENERAL ARRANGEMENT

REV 17-509026-GA/01
A

REV.	DESCRIPTION	DATE	DRW	CHKD	APPD
1	Fence line between HWRC and Salt Barn Complex resigned	24.08.11	WHW	SF	DD

STUART JARVIS BSc DipTP FCIBT MRTP: DIRECTOR OF ECONOMY, TRANSPORT & ENVIRONMENT