


RECEIVED

PERMIT

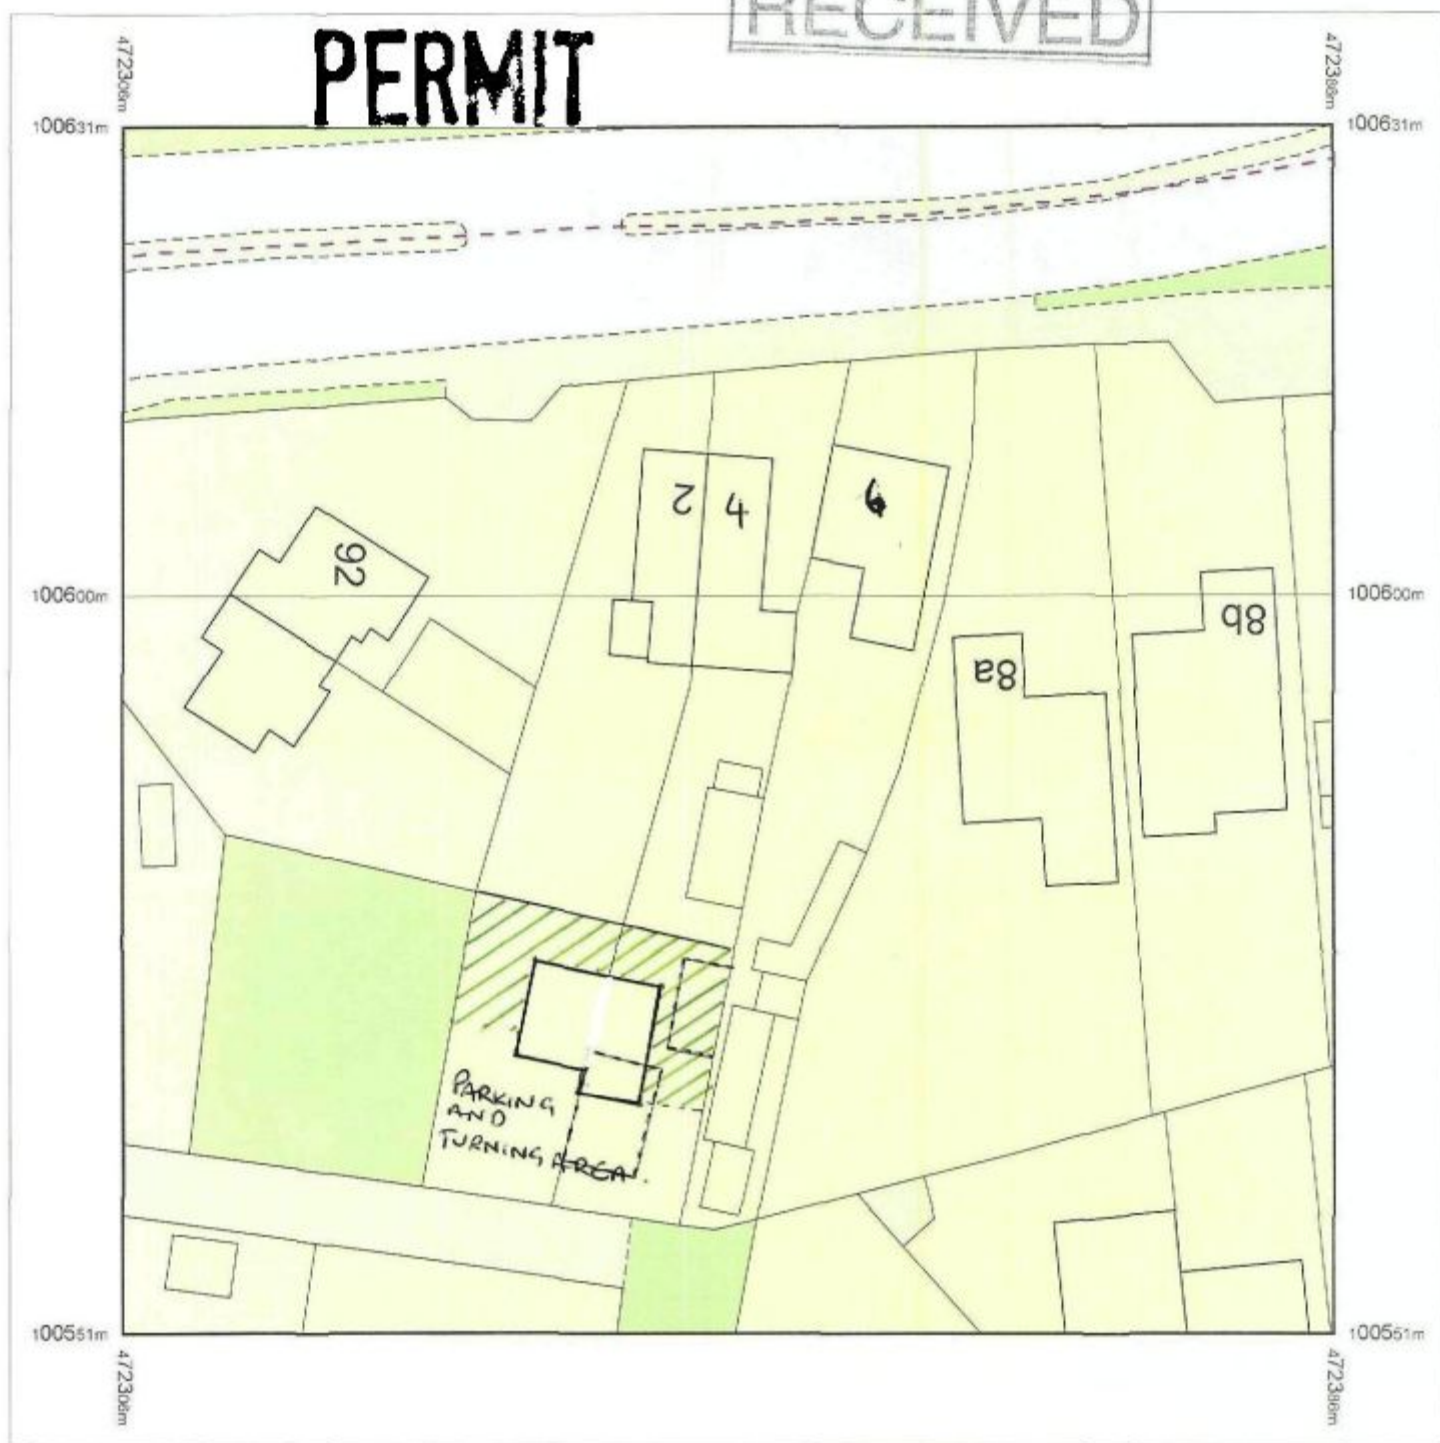

HATCHED AREA - PROPOSED GARDEN
DOTTED LINES - REMOVAL OF GARAGE & SHED


Produced 07.08.2007 from the Ordnance Survey National Geographic Database and incorporating surveyed revision available at this date. © Crown Copyright 2007.

Reproduction in whole or part is prohibited without the prior permission of Ordnance Survey.

Ordnance Survey and the OS Symbol are registered trademarks and OS Sitemap is a trademark of Ordnance Survey, the national mapping agency of Great Britain.

The representation of a road, track or path is no evidence of a right of way.

The representation of features as lines is no evidence of a property boundary.

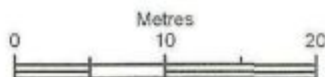

Scale 1:500

Supplied by: **Outlet User**
Serial number: 00029500
Centre coordinates: 472346 100591

Further information can be found on the OS Sitemap Information leaflet or the Ordnance Survey web site:
www.ordnancesurvey.co.uk

4 Havant Road

Hayling Island

PO11 0NZ

DRAWING NO 4

RE: RESERVED MATTERS FOR 08/72526/001