




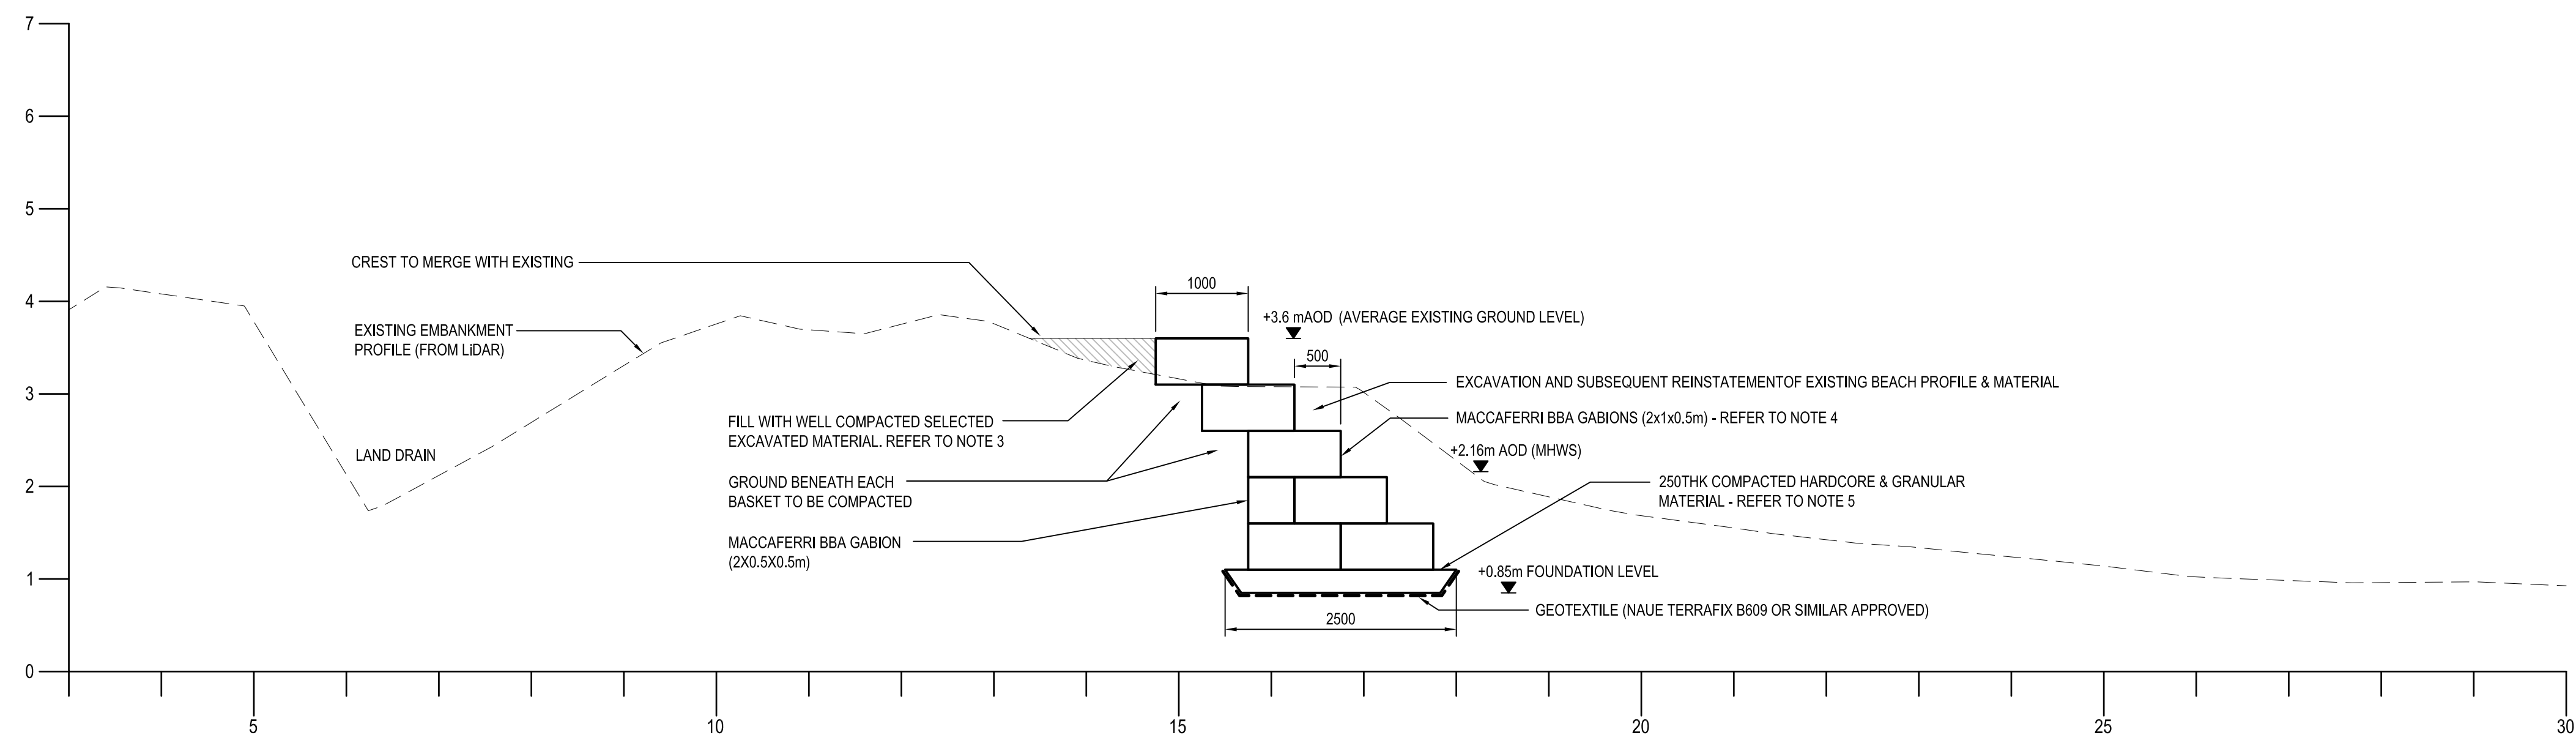

SECTION A-A
SCALE 1:50

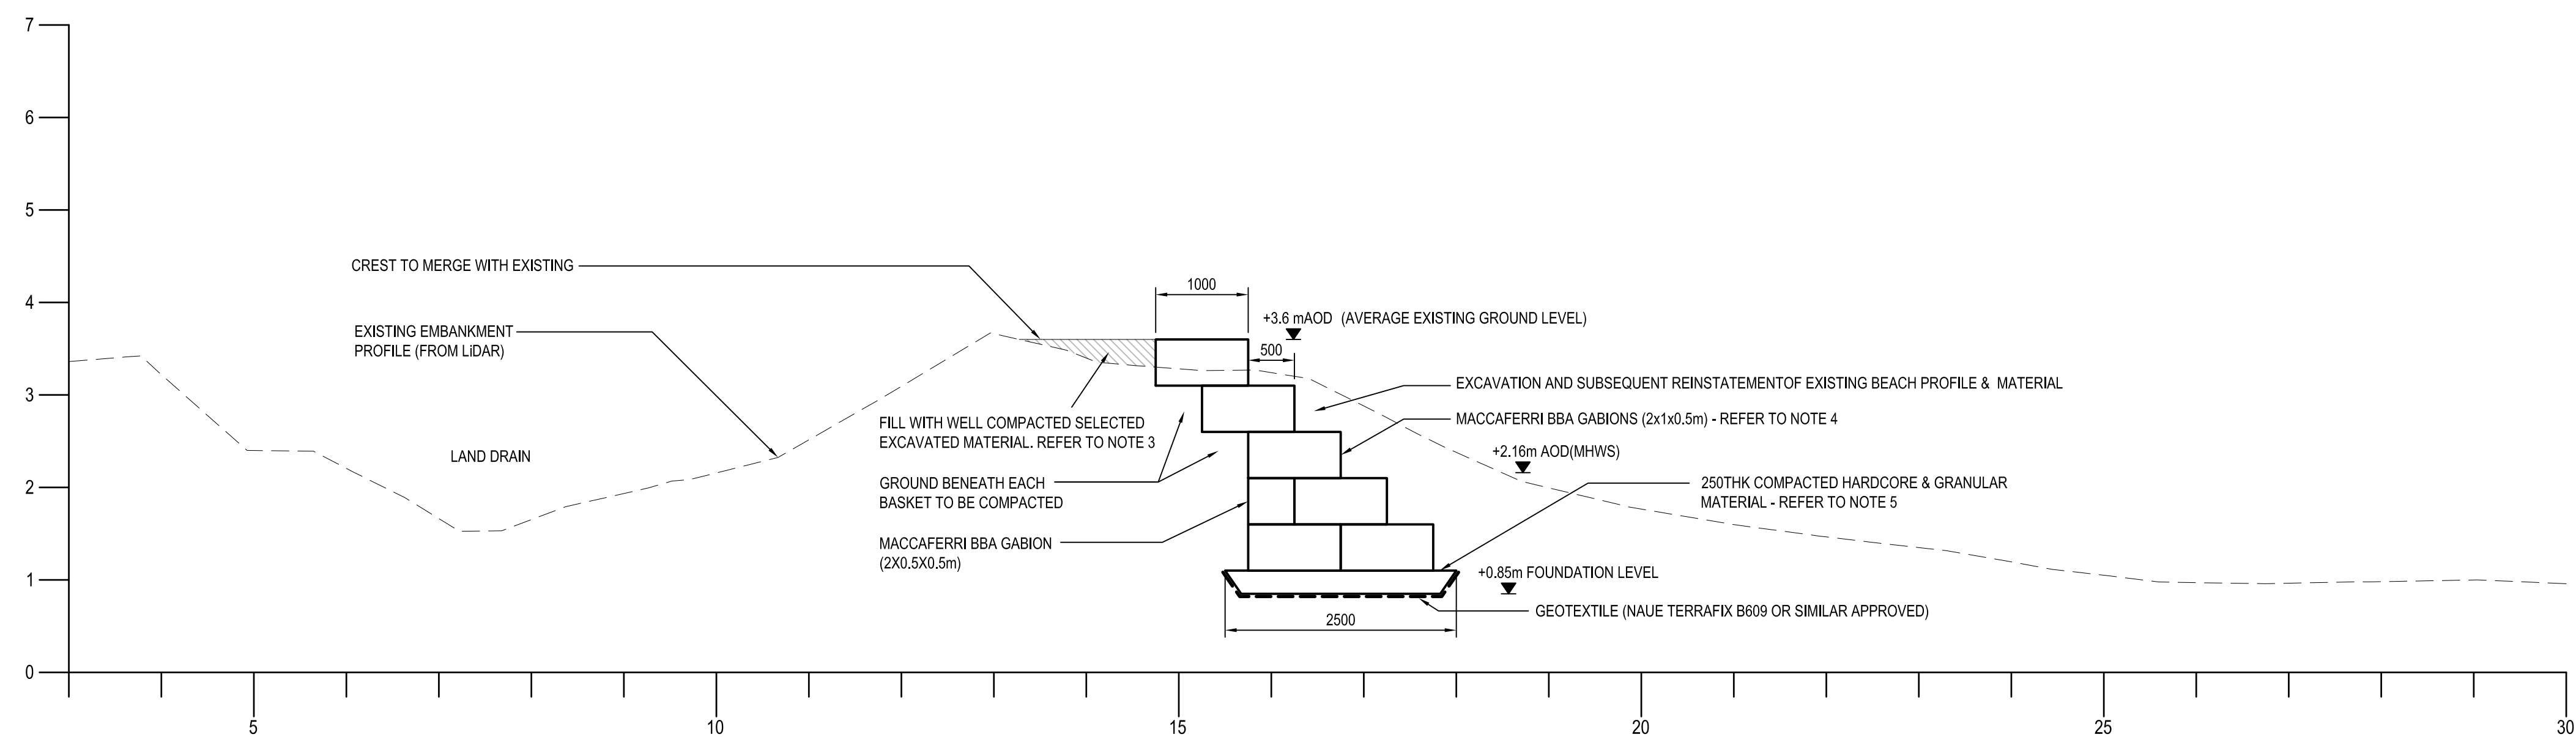

SECTION B-B
SCALE 1:50

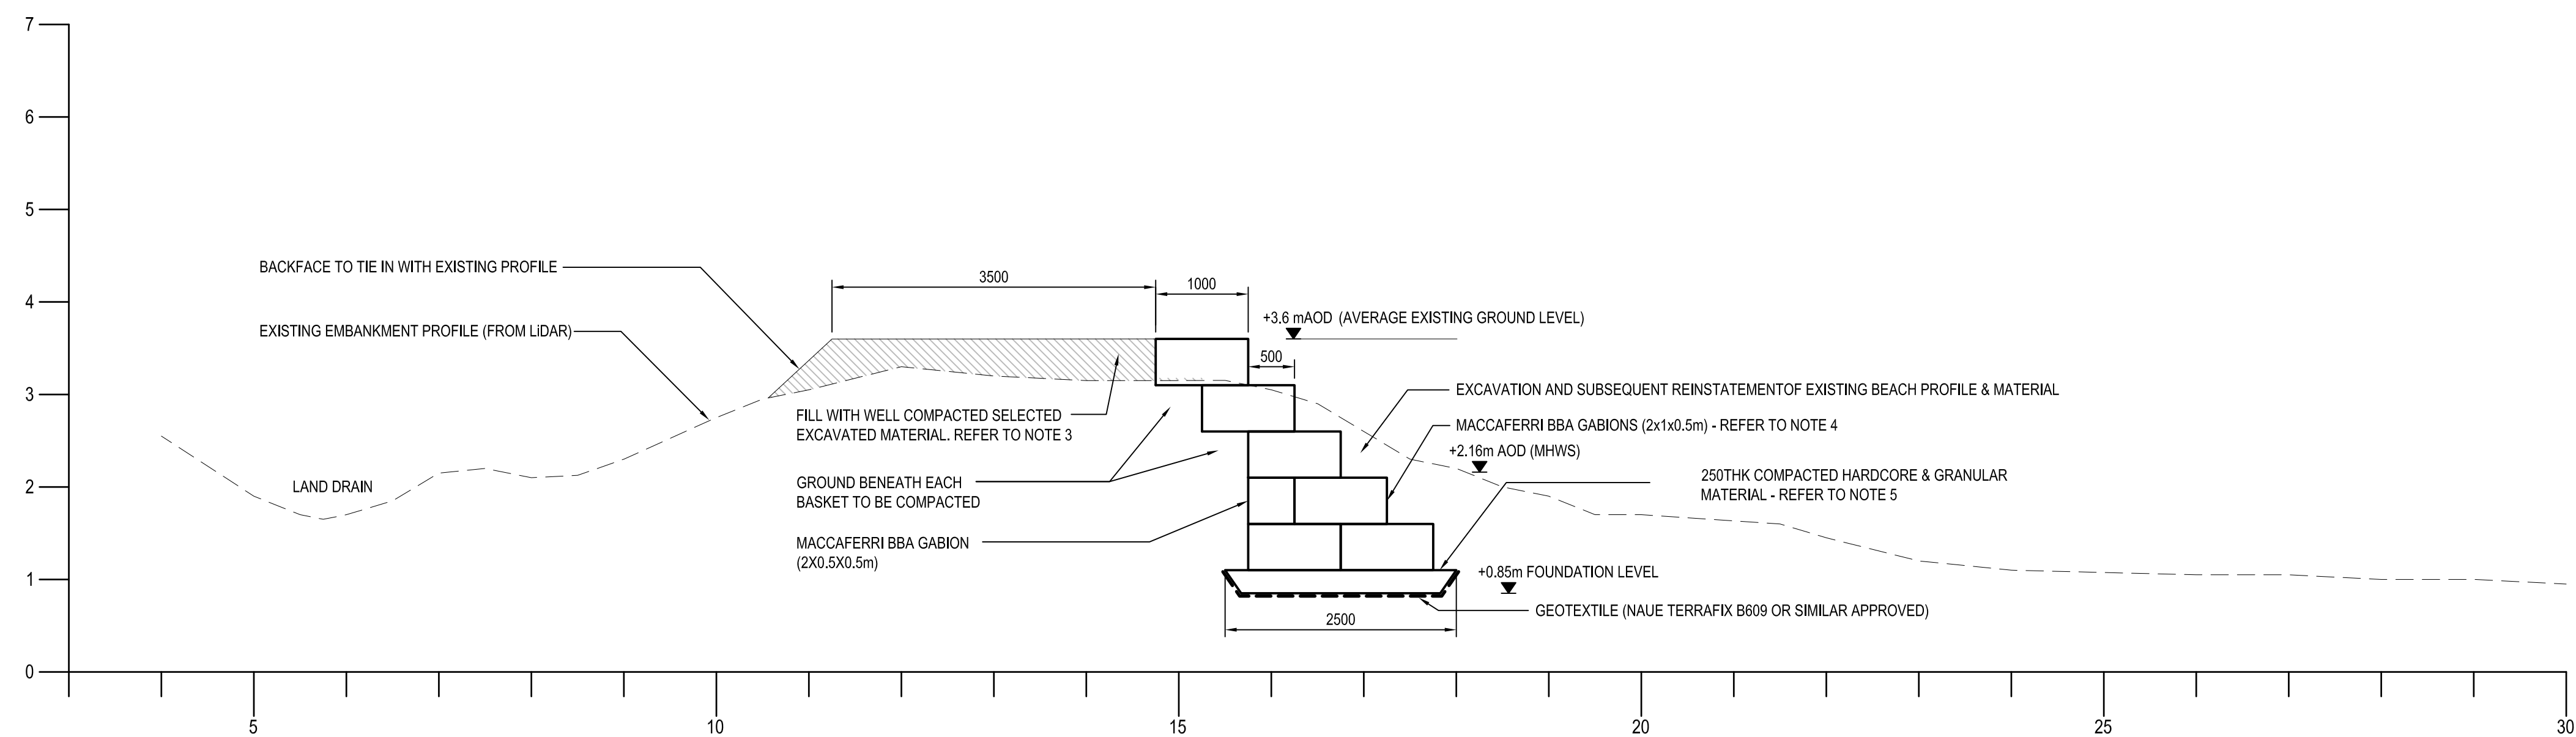

SECTION C-C
SCALE 1:50

ATKINS

NOTES

1. ALL LEVELS ARE METRES ABOVE ORDINANCE DATUM NEWLYN (ODN).
2. ALL DIMENSIONS ARE IN MILLIMETRES UNLESS STATED OTHERWISE.
3. EXCAVATED MATERIAL SHALL BE STOCKPILED AND REUSED AS FAR AS POSSIBLE. ANY DEFICIT SHALL BE MADE UP THROUGH IMPORTED MATERIAL.
4. MACCAFERRI DOUBLE TWIST WOVEN MESH (BBA ROADS AND BRIDGES CERTIFIED) GABION BASKETS. OTHER SIMILAR APPROVED PRODUCTS MAY ALSO BE USED.
5. RE-USE FROM SITE-WON EXCAVATIONS, SEPARATED FROM EXISTING BEACH MATERIAL BY GEOTEXTILE PRODUCT.

IN ADDITION TO THE HAZARDS/RISKS NORMALLY ASSOCIATED WITH THE TYPES OF WORK DETAILED ON THIS DRAWING, NOTE THE FOLLOWING SIGNIFICANT RESIDUAL RISKS :-

ITEM	HAZARD	RISK			
A	REVISED	AW	14/03/11	SB	MB
0	DRAFT	AW	21/02/11	SB	MB
REV	DESCRIPTION	BY	DATE	CHKD	AUTH

ATKINS

Atkins Limited
Woodcote Grove
Ashley Road
Epsom, Surrey
KT18 5BW
England

Telephone +44(0)1372 726 140
Fax +44(0)1372 740 055

CLIENT:  Environment Agency

PROJECT:
SELSMORE SUSTAIN
PAR OPTION APPRAISAL

TITLE:
OPTION 1
GABION WALL

SCALE:	ORIGINAL SIZE:	DESIGNED:	DRAWN:	CHECKED:	AUTHORISED:
1:50	A1	AW	SDG	SB	MB
	OFFICE:	DATE:	DATE:	DATE:	DATE:
	EPM	14/02/11	15/02/11	17/02/11	21/02/11
PROJECT NO:	DISCIPLINE:	TYPE:	CODE:	DRG NO:	REV:

PROJECT NO:	DISCIPLINE:	TYPE:	CODE:	DRG NO:	REV:
5100818	WA	-	-	002	A