
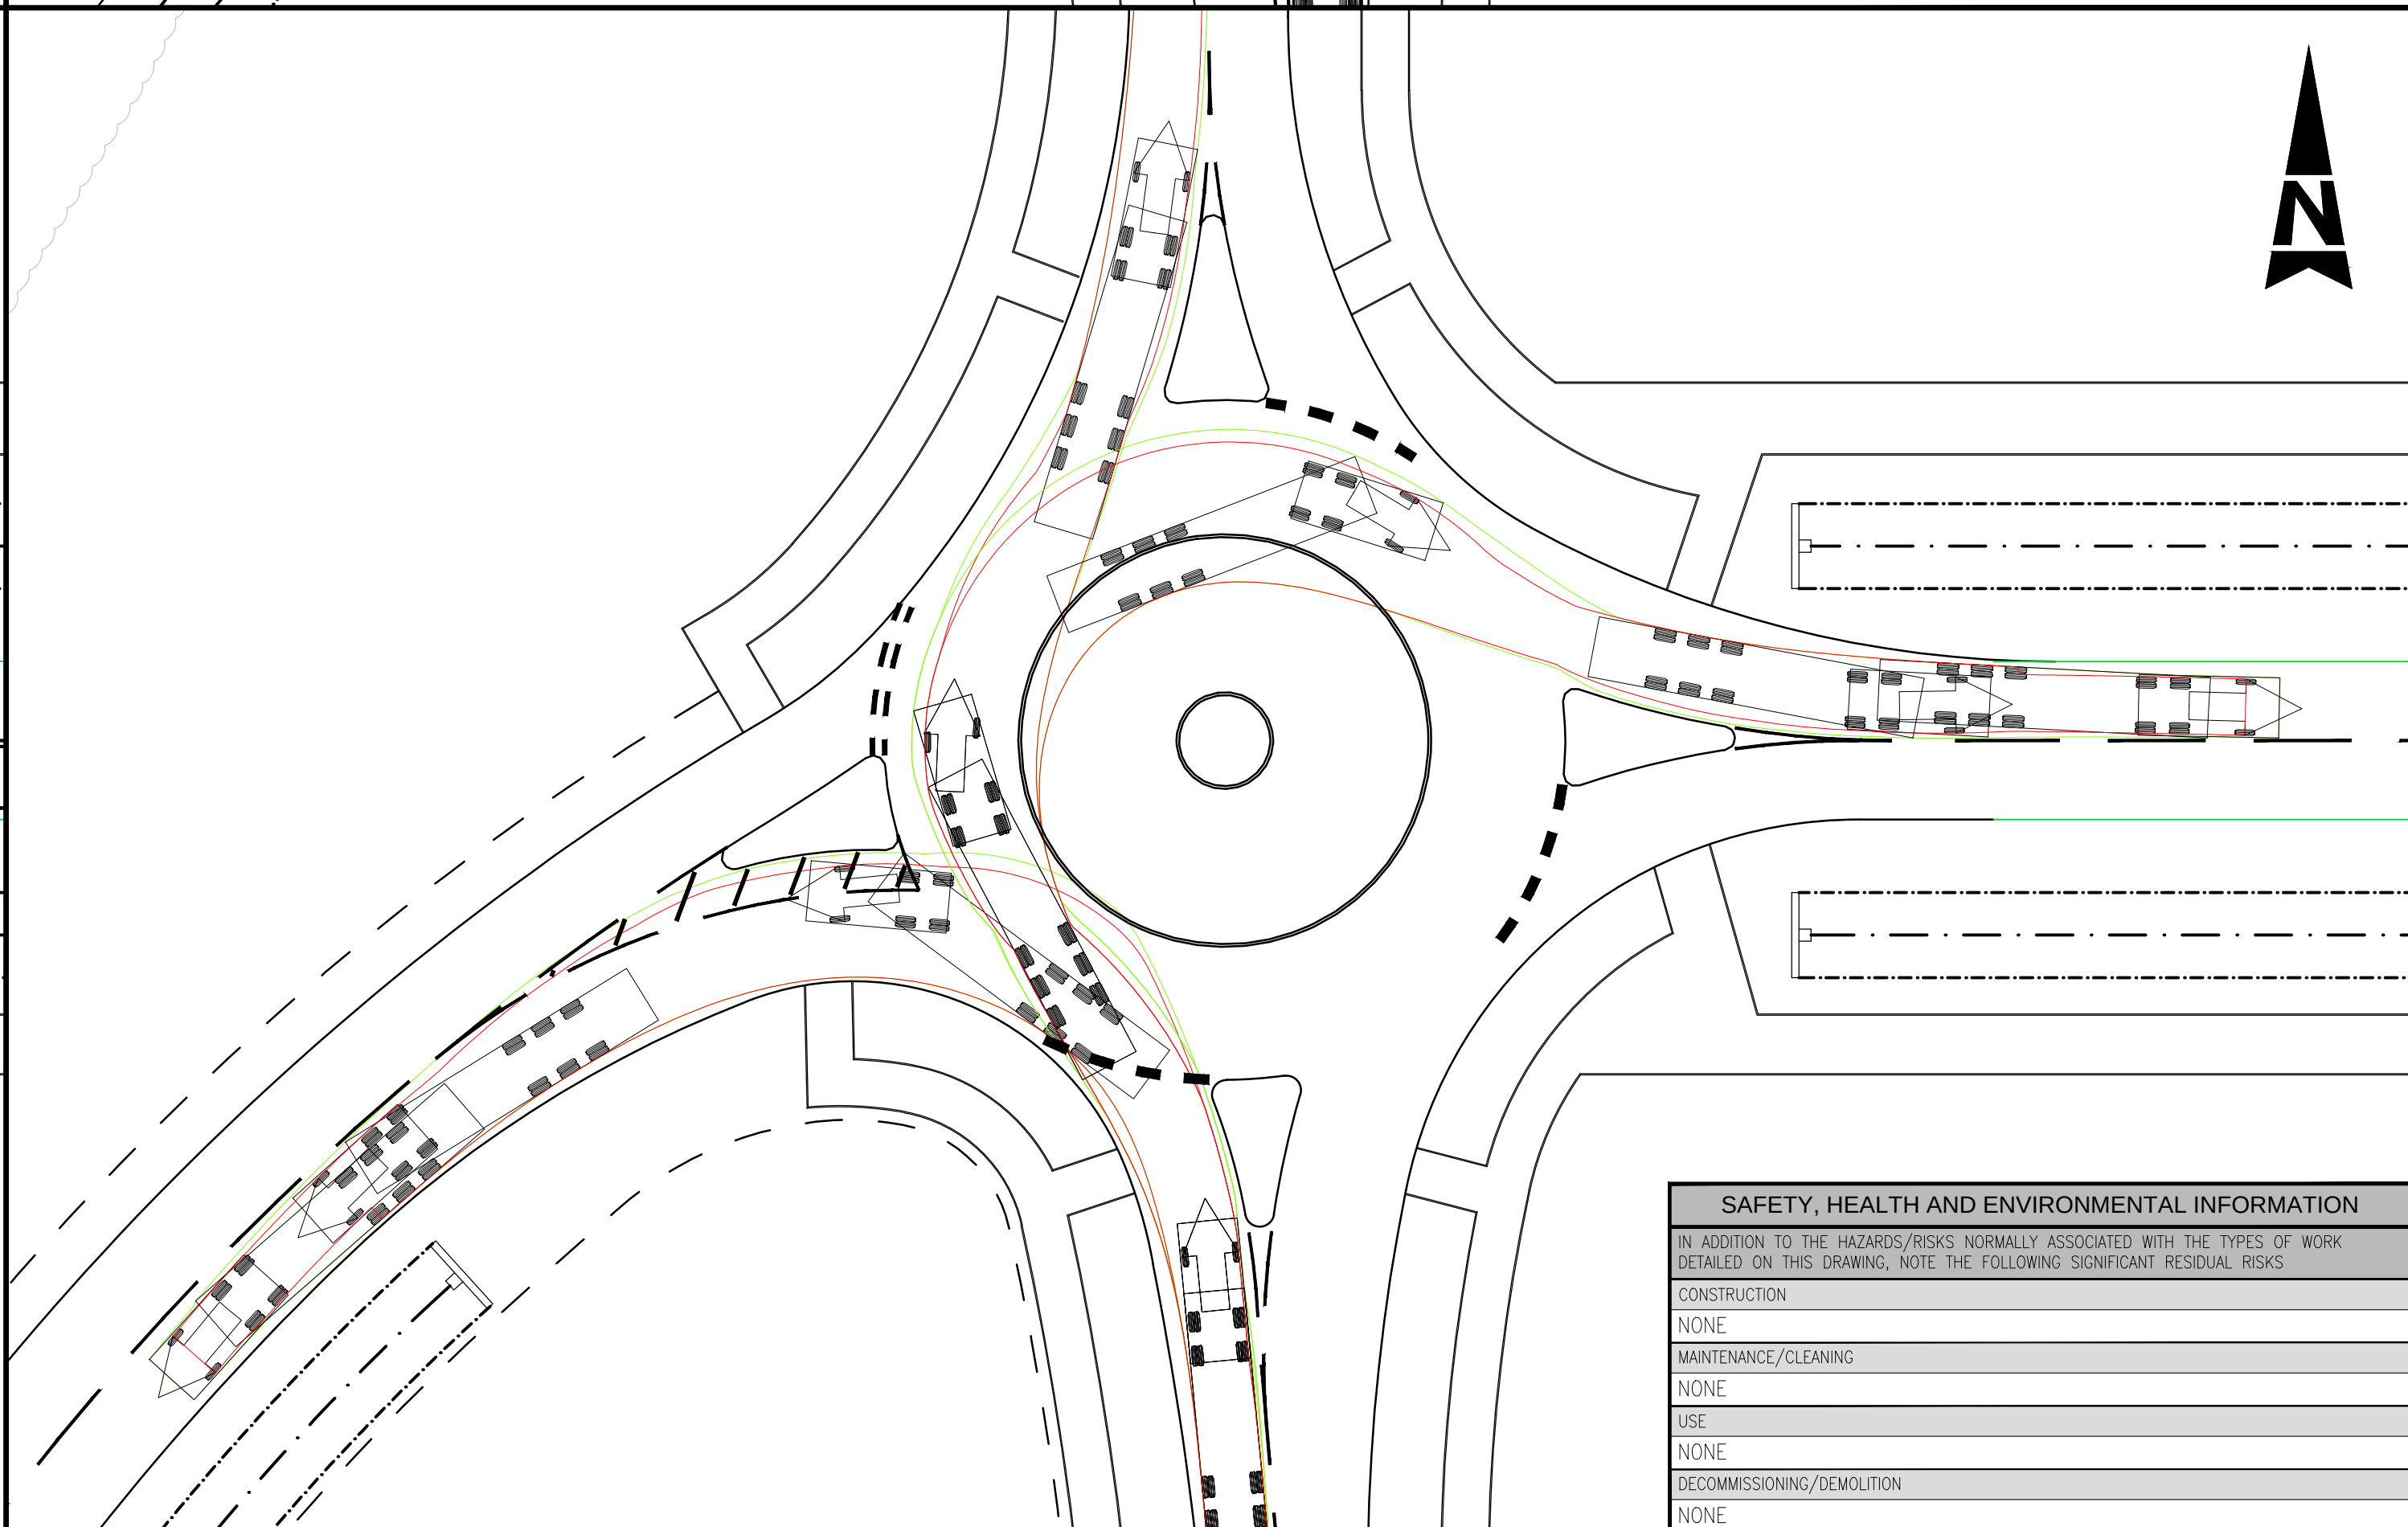
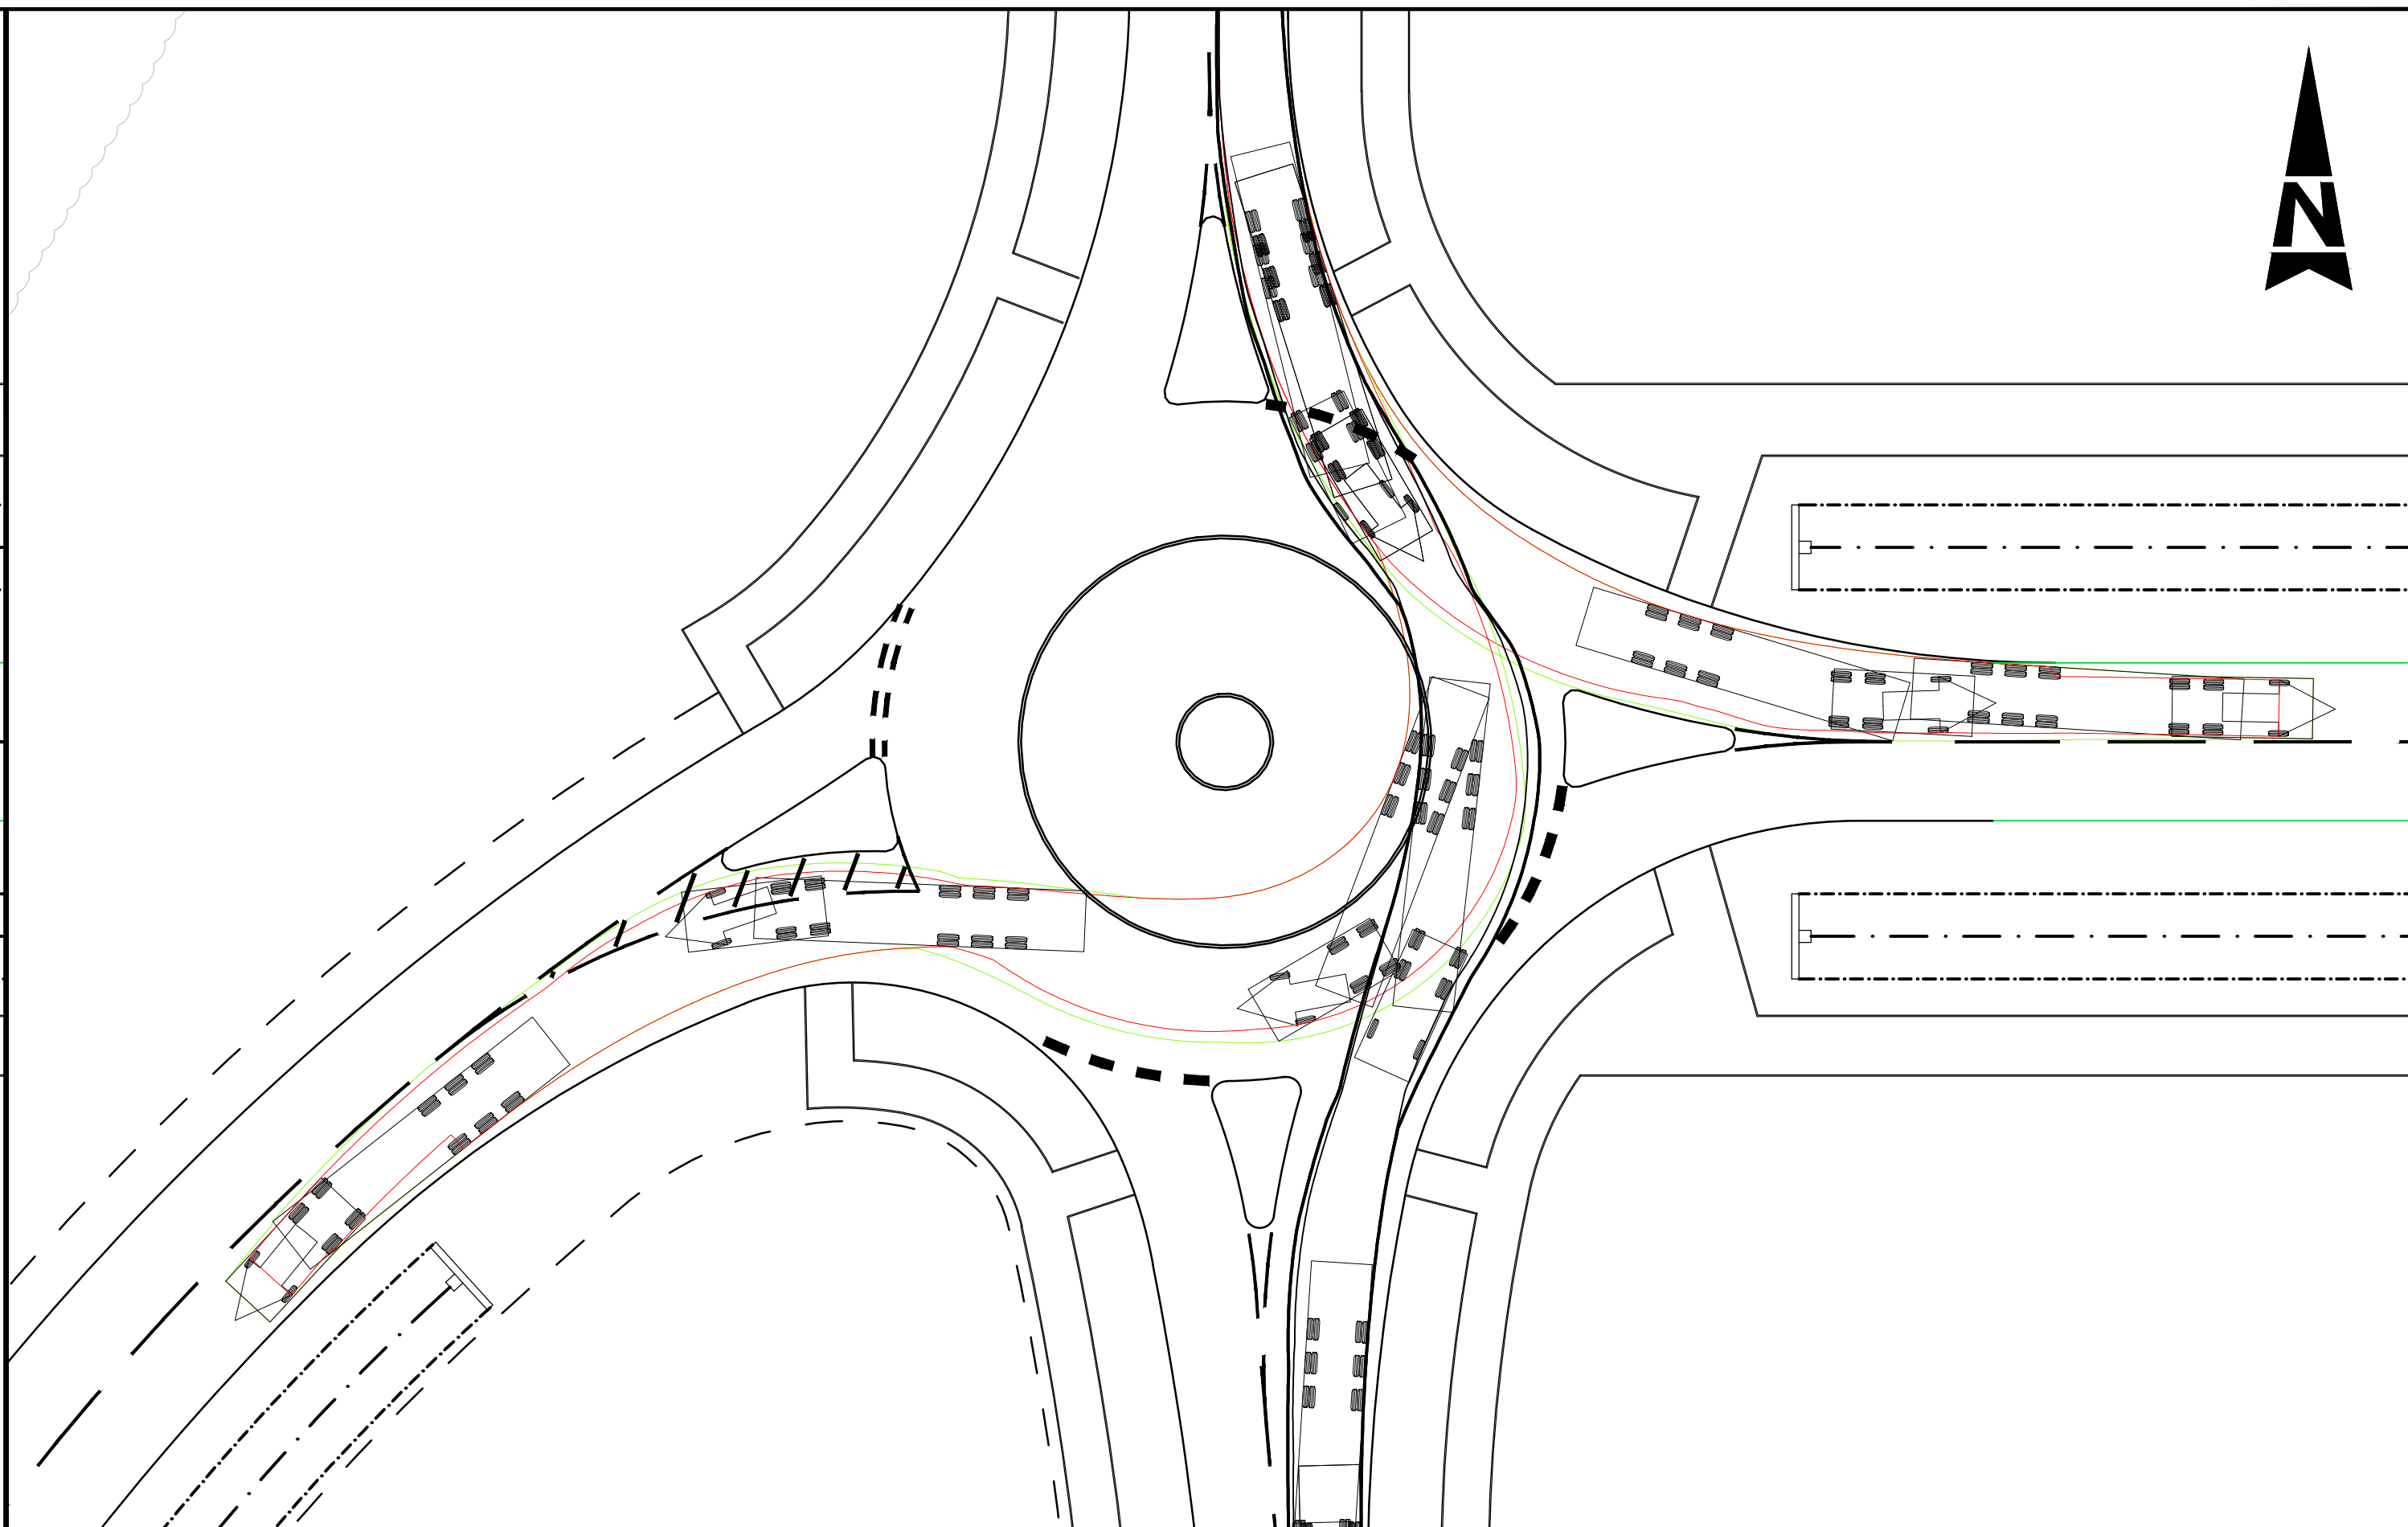
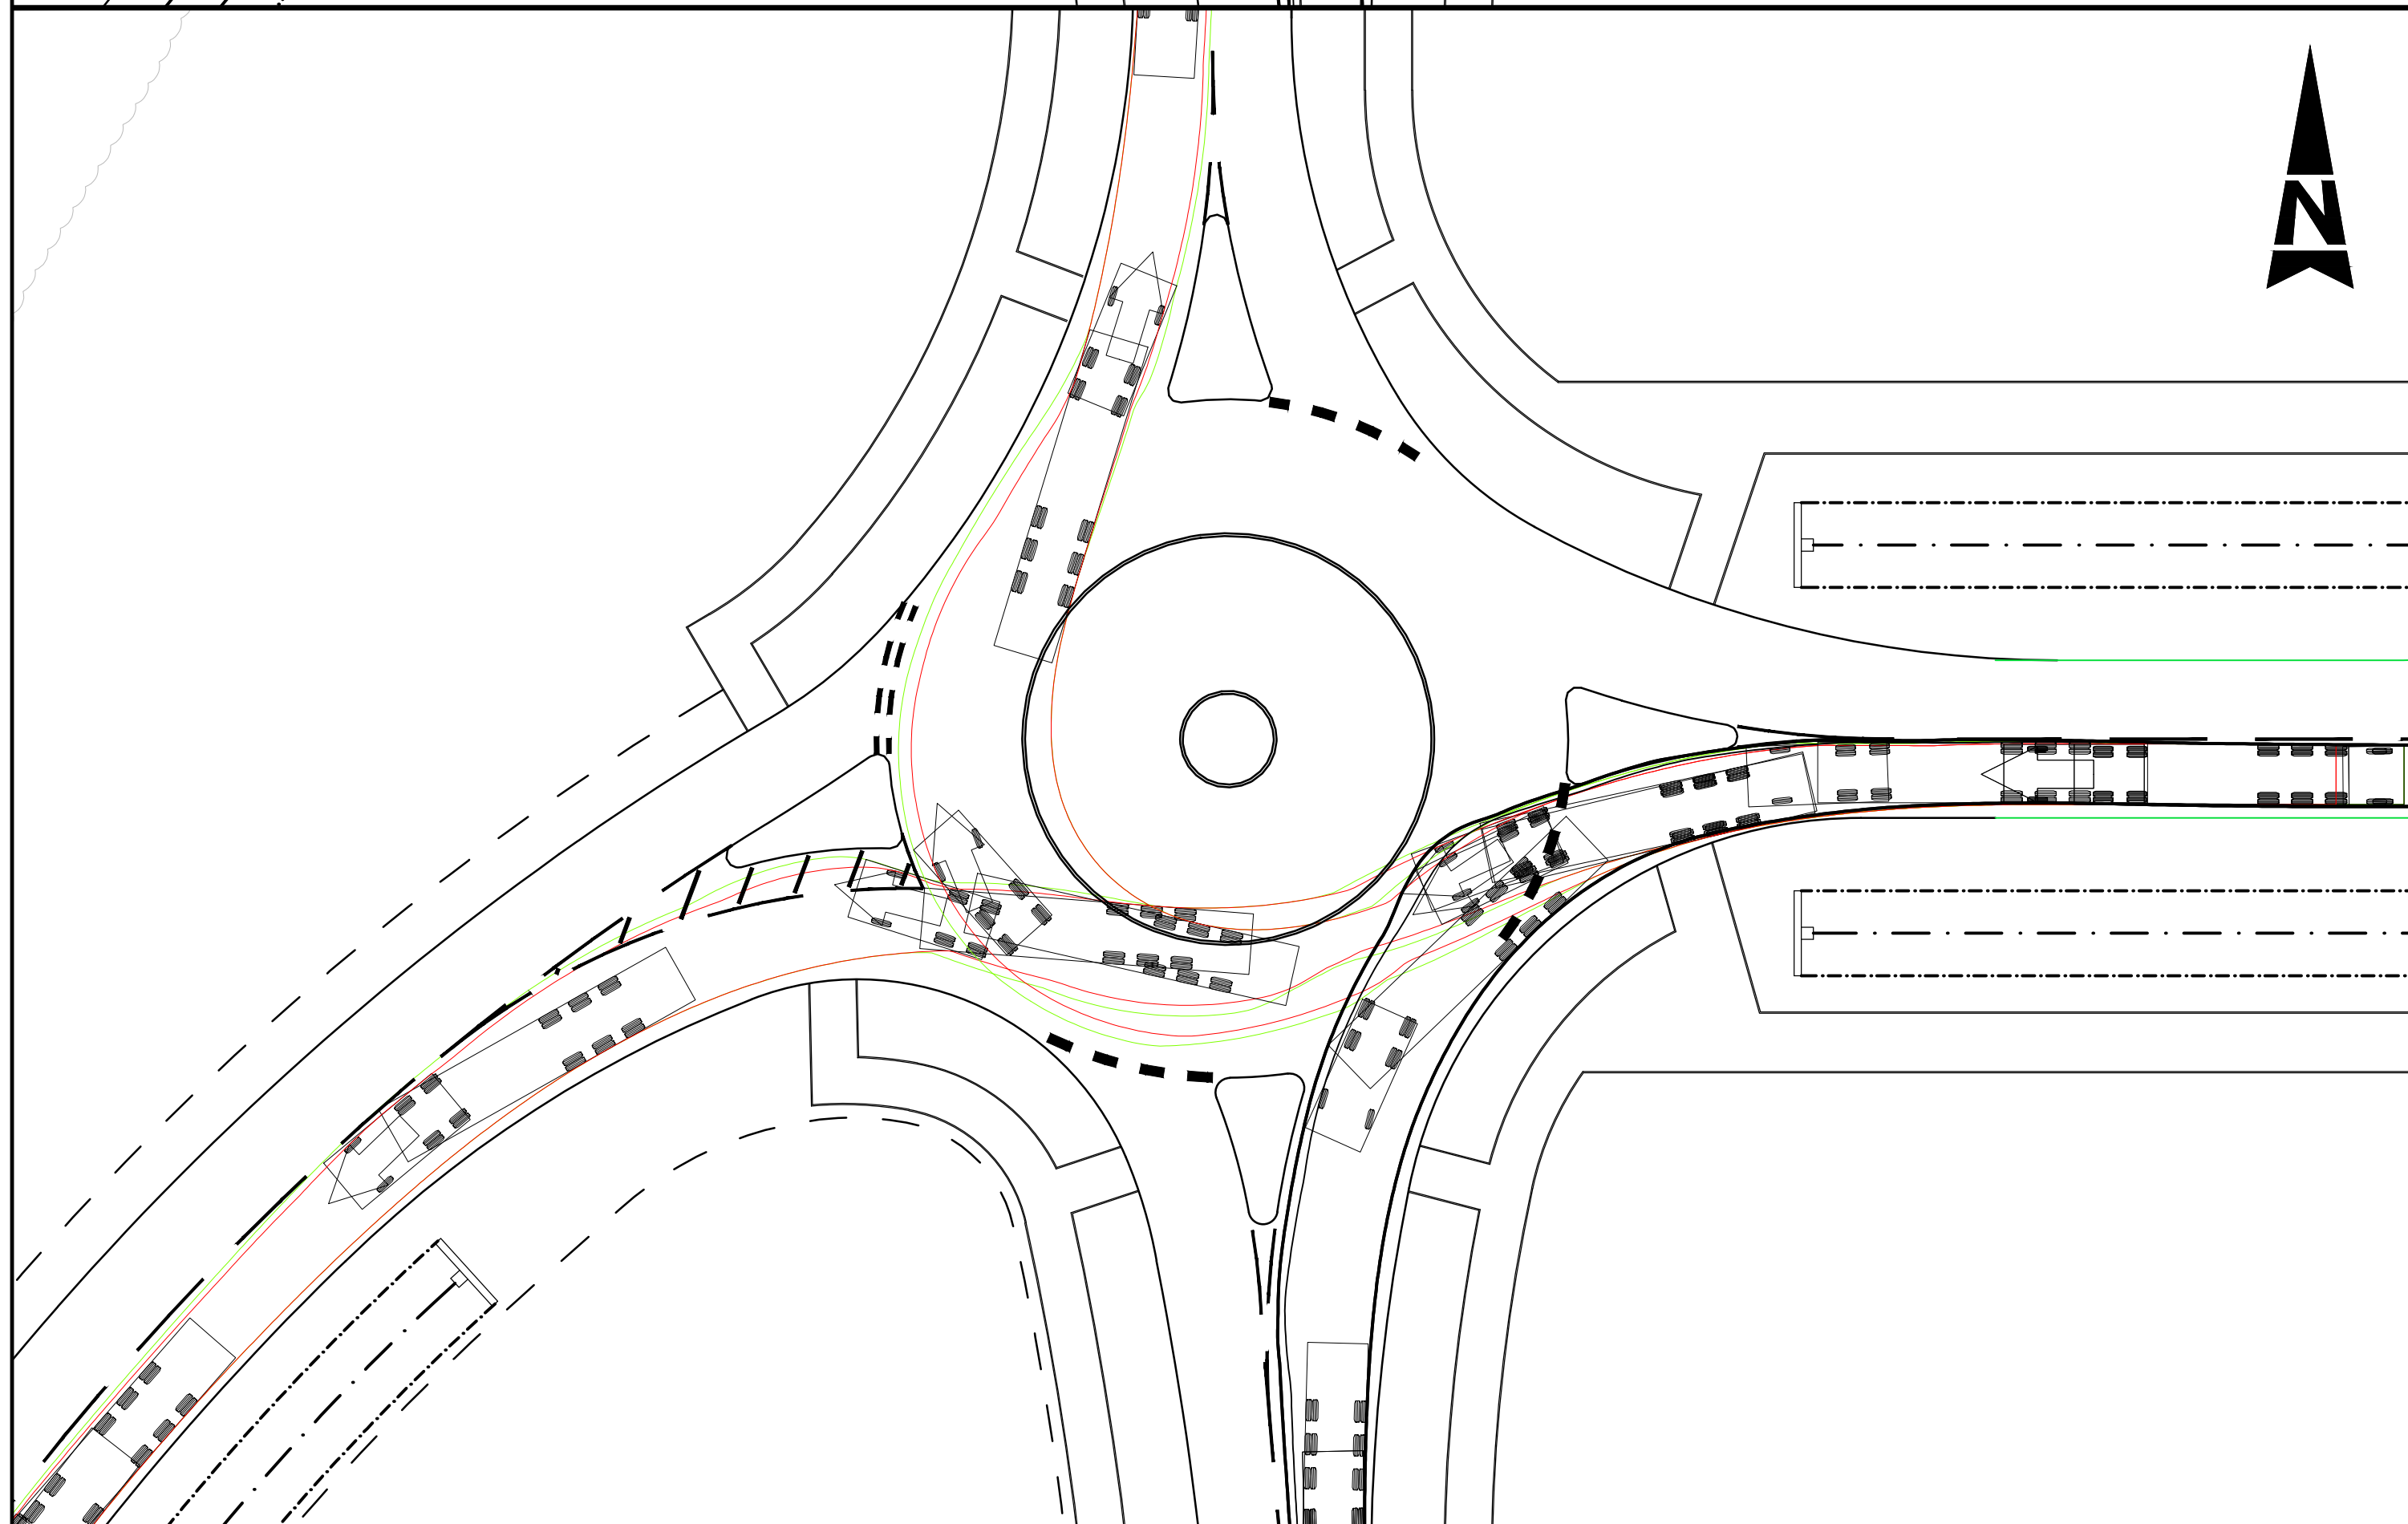


DO NOT SCALE

A1

File: P_5099849_IP_SP_101-104_revB.dwg
Date: Mar 01, 2012 - 4:32pm
Plotted by: dimm3215

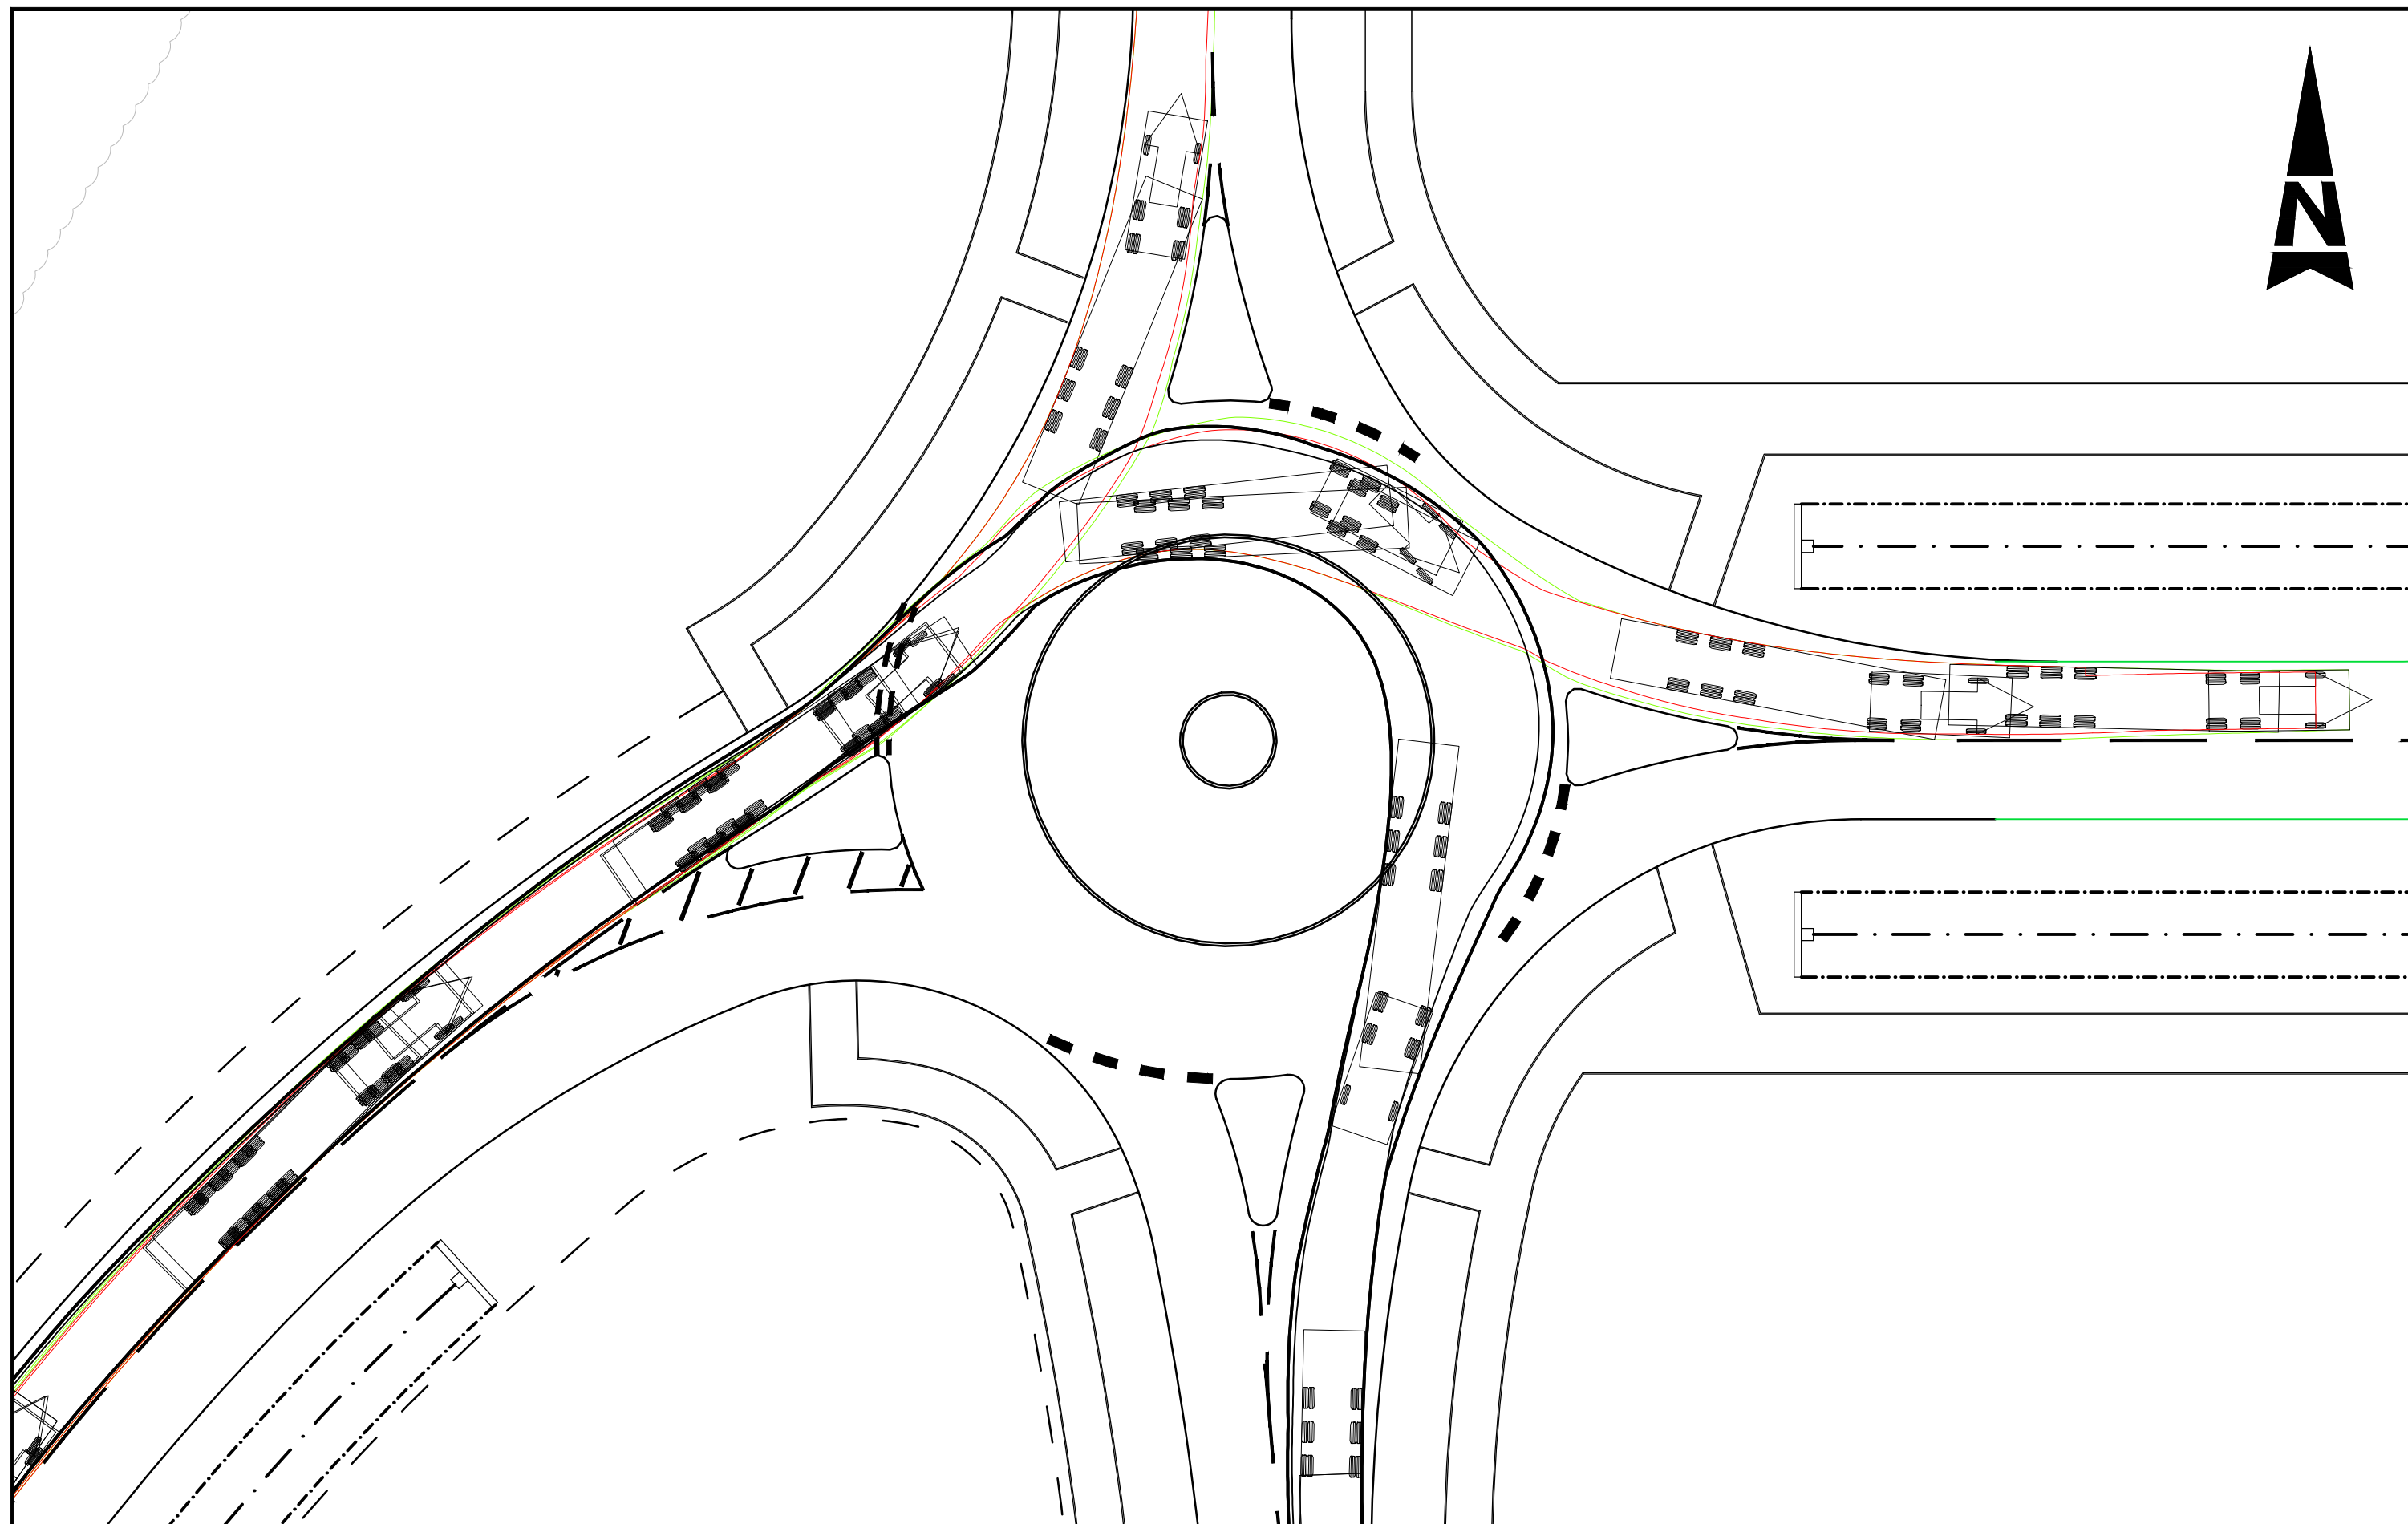

 MAX LEGAL ARTICULATED VEHICLE (16.5m) OVERALL LENGTH16.500m OVERALL WIDTH2.500m OVERALL BODY HEIGHT3.632m MIN BODY GROUND CLEARANCE0.396m TRACK WIDTH2.500m LOCK TO LOCK TIME6.00sec KERB TO KERB TURNING RADIUS6.870m											 Atkins Limited Consulting Engineers, Woodcote Grove Epsom, Surrey, England, KT18 5BW Tel: (01372) 726140 Fax: (01372) 740055 www.atkinsglobal.com		Client PORTSMOUTH CITY COUNCIL 		Title SWEPT PATH ANALYSIS MAX LEGAL ARTICULATED VEHICLE (16.5m) HOTEL ROUNDABOUT			
											Project DUNSBUURY HILL FARM STAGE 2		Sheet Size A1	Original Scale 1:250	Designed/Drawn DS / MBW Date10.11	Checked SD Date04.11.11	Authorised IPC Date04.11.11	
													Status P	Drawing Number 5099849/TP/SP/102			Rev B	